

A — TERMS AND ABBREVIATIONS	
AFF	ABOVE FINISHED FLOOR
ACST	ACOUSTIC
ACT	ACOUSTICAL CEILING TILE
ACOUS PNL	ACOUSTICAL PANEL
ADDM	ADDENDUM
ADOL	ADDITIONAL
ADJ	ADJUSTABLE
AGR	AGGREGATE
A/C	AIR CONDITION
ALT	ALTERNATE
ALUM	ALUMINUM
ASCS	AMERICAN INSTITUTE OF STEEL CONSTRUCTION
ANSI	AMERICAN NATIONAL STANDARDS INSTITUTE
APA	AMERICAN PLYWOOD ASSOCIATION
ASTM	AMERICAN SOCIETY FOR TESTING AND MATERIALS
ADA	AMERICANS WITH DISABILITIES ACT
AMT	AMOUNT
AHR	ANCHOR
APPROX	APPROXIMATE
ARCH	ARCHITECT
A/E	ARCHITECT/ENGINEER
AWI	ARCHITECTURAL WOODWORKING INSTITUTE
AD	AREA DRAIN
ASPH	ASPHALT
ABC	ASSOCIATED BUILDERS AND CONTRACTORS
AGC	ASSOCIATED GENERAL CONTRACTORS
AUTO	AUTOMATIC
AUX	AUXILIARY
AVE	AVENUE
AVG	AVERAGE
AZ	AZIMUTH

B — TERMS AND ABBREVIATIONS	
BDD	BACKDRAFT DAMPER
BFP	BACKFLOW PREVENTER
BM	BEAM
BRG	BEARING
BRG PL	BEARING PLATE
BLW	BELOW
BM	BENCHMARK
BTUM	BITUMINOUS
BD	BOARD
BDT	BOTTOM
BLVD	BULEVARD
BRK	BRICK
BRKT	BRACKET
BRGC	BRACING
BRGD	BRIDGING
BLD	BUILD
BLDG	BUILDING
BOCA	BUILDING OFFICIALS AND CODE ADMINISTRATORS ASSOCIATION INTERNATIONAL
BP	BUILDING PAPER
BLT	BUILT
BLKHD	BULKHEAD

C — TERMS AND ABBREVIATIONS	
CAB	CABINET
CNV	CABLE TELEVISION
CAN	CANOPY
CANV	CANVAS
CPT	CARPET
CO	CASED OPENING (CLEAN OUT)
CLG	CEILING
CLG HT	CEILING HEIGHT
CEM	CEMENT
CTR	CENTER
CER	CERAMIC
CT	CERAMIC TILE
CTB	CERAMIC TILE BASE
CTI	CERAMIC TILE INSTITUTE OF AMERICA
CO	CERTIFICATE OF OCCUPANCY
CHFR	CHAMFER
C	CHANNEL
CHK	CHECK
CKT	CIRCUIT
CKT BRKR	CIRCUIT BREAKER
CLASS	CLASSIFICATION
CLR	CLEAR
CLT	CLOCKWISE
COL	COLUMN
CO	COMPANY
CONC	CONCRETE
CMU	CONCRETE MASONRY UNIT
CND	CONDENSATE
CONDN	CONDENSATION
COND	CONDITION (S)
CND	CONDUIT
CONSTR	CONSTRUCTION
CD	CONSTRUCTION DOCUMENTS
CJ	CONSTRUCTION JOINT
CSI	CONSTRUCTION SPECIFICATIONS INSTITUTE
CONSULT	CONSULTANT
CONT	CONTINUE
CONTR	CONTRACT
CD	CONTRACT DOCUMENTS
CONTR	CONTRACTOR
CJ	CONTROL JOINT
CNR	CORNER
CS	CORNER GUARD
CORR	CORRIDOR (CORRUGATED)
CNTR	COUNTER
CCW	COUNTERCLOCKWISE
CFLG	COUNTER FLASHING
C&G	CURB AND GUTTER
CUR	CURRENT

D — TERMS AND ABBREVIATIONS	
DMPR	DAMPER
DAT	DATUM
dB	DECI BEL
D	DEEP
DEF	DEFINITION
DFLCT	DEFLECTION
DEG	DEGREE
DEMO	DEMOLITION
DEPT	DEPARTMENT
DSGN	DESIGN
DET	DETAIL
DNG	DIAGONAL
DA	DIAMETER
DIF	DIFFERENCE (DIFFUSER)
DM	DIMENSION
DMR	DIMMER
DC	DIRECT CURRENT
DIR	DIRECTION
DISM	DISMISSED
DISP	DISPENSER
DIST	DISTANCE
DISTR PNL	DISTRIBUTION PANEL
DOC	DOCUMENT
IGL	DOOR
DR FR	DOOR FRAME

D — CONTINUED	
DBL	DOUBLE
XXH	DOUBLE EXTRA HEAVY
DS	DOWN SPOUT
DWR	DRAWER
DWG	DRAWING
DF	DRINKING FOUNTAIN
DX	DUPLEX
DX OUT	DUPLEX OUTLET

E — TERMS AND ABBREVIATIONS	
EA	EACH
EW	EACH WAY
ESMT	EASEMENT
EL	EASEMENT LINE
E	EAST
EOS	EDGE OF SLAB
ELAST	ELASTOMERIC
ELEC	ELECTRIC
EW	ELECTRIC WATER COOLER
EW	ELECTRIC WATER HEATER
EP	ELECTRICAL PANEL (PANEL BOARD)
ELEV	ELEVATION
EMER	EMERGENCY
ENAM	ENAMEL
ENCL	ENCLOSURE
ENGR	ENGINEER
ENW	ENGINEERED WOOD ASSOCIATION
ENTR	ENTRANCE
ENVR	ENVIRONMENT
EPA	ENVIRONMENTAL PROTECTION AGENCY
EQ	EQUAL
EQUIP	EQUIPMENT
ESC	ESCUTCHEON
EST	ESTIMATE
ETC	ET CETERA
EPDM	ETHYLENE PROPYLENE DIENE MONOMER
EX	EXAMPLE
EXH	EXHAUST
EXH FN	EXHAUST FAN
EXIST	EXISTING
EXT LT	EXIT LIGHT
EPS	EXPANDED POLYSTYRENE BOARD (INSULATION)
EXP	EXPANSION
EJ	EXPANSION JOINT
EXTN	EXTENSION
EXT	EXTERIOR
EIFS	EXTERIOR INSULATION AND FINISH SYSTEM
XL	EXTRA LARGE
EXTRU	EXTRUSION (EXTRUDED)

F — TERMS AND ABBREVIATIONS	
FOC	FACE OF CONCRETE (FACE OF CURB)
FOF	FACE OF FINISH
FOS	FACE OF SLAB (FACE OF STUD)
FAOL	FACILITY
FAV	FACSIMILE
FAS	FASCIA
FSNR	FASTENER
FT	FEET
FRP	FIBERGLASS REINFORCED PLASTIC
FN	FINISH
FTG	FINISH FLOOR
FN FLR	FINISH FLOOR
FT EL	FINISH FLOOR ELEVATION
FN GR	FINISH GRADE
FAAP	FIRE ALARM ANNUNCIATOR PANEL
FE	FIRE EXTINGUISHER
FRFW	FIRE RESISTANT
FRITW	FIRE RESISTANT TREATED WOOD
FIXT	FIXTURE
FLASH	FLASHING
FLEX	FLEXIBLE
FLR	FLOOR
FLR AREA RATIO	FLOOR AREA RATIO
FTCD	FLOOR CLEAN OUT
FD	FLOOR DRAIN
FLR FIN	FLOOR FINISH
FLUOR	FLUORESCENT
FT	FOOT
FTC	FOOTING
FTDN	FOUNDATION
FR	FRAME (FRAMED) (FRAMING)
FRWY	FREEWAY
FS	FULL SCALE
FURN	FURNISH
FR&E	FURNITURE, FIXTURE, AND EQUIPMENT

G — TERMS AND ABBREVIATIONS	
GA	GAGE
GAL	GALLON
GAU	GALVANIZED
GEN	GENERAL
GEN COND	GENERAL CONDITIONS
GC	GENERAL CONTRACTOR
GL	GLASS
GFRG	GLASS FIBER REINFORCED CONCRETE
GLU LAM	GLUED LAMINATED WOOD
GB	GRADE BAR
GR BM	GRADE BEAM
GRAN	GRANITE
GROM	GROMMET
GFCI	GROUND FAULT CIRCUIT INTERRUPTER
GYP	GYPSON
GYP BD	GYPSON BOARD

H — TERMS AND ABBREVIATIONS	
HD	HAND DRYER
HC	HANDICAP
HNDRL	HANDRAIL
HGR	HANGER
HDW	HARDWARE
HDR	HEADER
HY	HEAVY
HT	HEIGHT
Hwy	HIGHWAY
HO	HOLD OPEN
HLDN	HOLDDOWN
HM	HOLLOW METAL
HORIZ	HORIZONTAL
HSE	HOSE BIBB
DA	DIAMETER
HW	HOT WATER
HYD	HYDRANT

I — TERMS AND ABBREVIATIONS	
ID	IDENTIFICATION
ILLUM	ILLUMINATION
INCAND	INCANDESCENT
ID	INSIDE DIAMETER (INSIDE DIMENSION)
INSTL	INSTALL
IGL	INSULATED GLASS
INSUL	INSULATION

I — CONTINUED	
INT	INTERIOR
IBC	INTERNATIONAL BUILDING CODE
INV	INVERT

J — TERMS AND ABBREVIATIONS	
JAN	JANITOR
J-BOX	JUNCTION BOX
JST	JOIST

K — TERMS AND ABBREVIATIONS	
KES	KITCHEN EQUIPMENT SUPPLIER
KIT	KITCHEN

L — TERMS AND ABBREVIATIONS	
LRG	LARGE
LAV	LAVATORY
LS	LANDSCAPE
LDR	LEADER
LT	LIGHT
LTG	LIGHTING
LF	LINEAR FEET (FOOT)
LQ	LIQUID
LVR	LOUVER
LS	LUMP SUM

M — TERMS AND ABBREVIATIONS	
MH	MANHOLE
MFD	MANUFACTURED
MFR	MANUFACTURER
MFR REC	MANUFACTURER'S RECOMMENDATION
MFG	MANUFACTURING
MO	MASONRY OPENING
MATL	MATERIAL
MAX	MAXIMUM
MECH	MECHANICAL
MECH RM	MECHANICAL ROOM
MED	MEDIUM
MEL	MELAMINE
MGR	MEMBER
MEMB	MEMBER
MWP	MEMBRANE WATERPROOFING
MTL	METAL
METF	METAL FLASHING
MIRR	MIRROR
MISC	MISCELLANEOUS
MDO BIT	MODIFIED BITUMEN
MDO	MOLDING (MOLDING)
MS	MOP SINK
MTD	MOUNTED
MULL	MULLION

N — TERMS AND ABBREVIATIONS	
NBC	NATIONAL BUILDING CODE
NEC	NATIONAL ELECTRICAL CODE
NFC	NATIONAL FIRE CODE
NFPA	NATIONAL FIRE PROTECTION ASSOCIATION
NG	NATURAL GAS
NEG	NEGATIVE
NOM	NOMINAL
N	NORTH
NA	NOT APPLICABLE
NTS	NOT TO SCALE
NTP	NOTICE TO PROCEED
NO	NUMBER

O — TERMS AND ABBREVIATIONS	
OSHA	OCCUPATIONAL SAFETY AND HEALTH ADMINISTRATION
OC	OCCUPY (OCCUPANCY)
OC	ON CENTER
OPNG	OPENING
OPP	OPPOSITE
OPH	OPPOSITE HAND
ORIG	ORIGINAL
OZ	OUNCE
OD	OUTSIDE DIAMETER
OA	OVERALL
OFD	OVERFLOW DRAIN
ORD	OVERFLOW ROOF DRAIN
OF/CI	OWNER FURNISHED/CONTRACTOR INSTALLED
OF/CI	OWNER FURNISHED/OWNER INSTALLED

P — TERMS AND ABBREVIATIONS	
PNT	PAINT
PR	PAIR
PNL	PANEL
PAR	PARALLEL
PARPT	PARAPET
PRKG	PARKING
PKWY	PARKWAY
PTN	PARTITION
PAT	PATTERN
PNG	PENNY (NAIL)
D	PERPENDICULAR
PERP	PERPENDICULAR
PH	PHASE
PC	PIECE
PLAS	PLASTER / PLASTIC
PLAM	PLASTIC LAMINATE
PLBG	PLUMBING
PLYWD	PLYWOOD
LB	POUND
PWR	POWER
PRFAB	PREFABRICATE
PT	PRESSURE TREATED
PROJ	PROJECT
PROP	PROPERTY
PL	PROPERTY LINE
PB	PULL BOX
PS	PULL STATION

Q — TERMS AND ABBREVIATIONS	
QC	QUALITY CONTROL
QCR	QUALITY CONTROL REVIEW
QTY	QUANTITY
QT	QUARRY TILE

R — TERMS AND ABBREVIATIONS	
R	RADIUS
REC	RECESSED
REFL	REFLECT (ED)
RCP	REFLECTED CEILING PLAN
REBAR	REINFORCING STEEL BARS

R — CONTINUED	
RFI	REQUEST FOR INFORMATION
REQ	REQUIRED
RESIL	RESILIENT
RB	RESILIENT BASE
REST	REST ROOM
RA	RETURN AIR
RVL	REVAL
REV	REVISION
ROW	RIGHT OF WAY
ROG INS	RIGID INSULATION, SOLID
RD	ROAD
RM	ROOM
RFG	ROOFING
RO	ROUGH OPENING
RS	ROUGH SAWN
RND	ROUND

S — TERMS AND ABBREVIATIONS	
SAN	SANITARY
SANT	SANIT
SND	SOUND
SCHED	SCHEDULE
SCP	SCUPPER
SH	SHELVING (SHELF)
SOG	SIDING
SST	STAINLESS STEEL
SC	SOLID CORE
SND INS	SOUND INSULATION
STC	SOUND TRANSMISSION GLASS
S	SOUTH
SPKR	SPEAKER
SPYLR	SPRINKLER
SPCL	SPECIAL
SQ	SQUARE
SF	SQUARE FOOT (FEET)
SQ IN	SQUARE INCH
SQ YD	SQUARE YARD
SST	STAINLESS STEEL
STD	STANDARD
SS	STANDING SEAM
STL JST	STEEL JOIST
STL UNTL	STEEL UNITS
STL PL	STEEL PLATE
STOR	STORAGE
SD	STORM DRAIN
SDMH	STORM DRAIN MANHOLE
SS	STORM SEWER
ST	STREET
STRUCT	STRUCTURAL
SUP	SUBSTITUTARY
SUSP CLG	SUSPENDED CEILING
SYM	SYMBOL
SYMM	SYMMETRICAL
SYNTH	SYNTHETIC
SYS	SYSTEM


T — TERMS AND ABBREVIATIONS	
TEL	TELEPHONE
TV	TELEVISION
TEMP	TEMPERATURE (TEMPERED)
TMPO GL	TEMPERED GLASS
TGL	TEMPERED INSULATED GLASS
TEMP	TEMPERATURE
TB-XX	TEST BORING-XX (E.G. TB-01)
THK	THICKNESS (THICK)
THRES	THRESHOLD
THRU	THROUGH
TPD	TOILET PAPER DISPENSER
TOL	TOLERANCE
T&G	TONGUE AND GROOVE
T&B	TOP AND BOTTOM
TDB	TOP OF BEAM
TDC	TOP OF CONCRETE
TDC	TOP OF CURB
TFF	TOP OF FINISH FLOOR
TO FDN	TOP OF FOUNDATION
TOF	TOP OF FRAME (ING)
TOL	TOP OF JOIST
TOM	TOP OF MASONRY
TOP	TOP OF PARAPET (TOP OF PAVEMENT)
TOS	TOP OF SLAB (TOP OF STEEL)
TOT	TOP OF TRUSS
TOPO	TOPOGRAPHY
TD	TOWEL DISPENSER
TFER	TRANSFER
TFMR	TRANSFORMER
TRANS	TRANSPARENT
T	TREAD
TRTD	TREATED
TD	TRENCH DRAIN
TN	TRUE NORTH
TS	TUBE STEEL
TRNBL	TURNBUCKLE
TYP	TYPICAL

U — TERMS AND ABBREVIATIONS	
UL	UNDERWRITERS LABORATORIES
UBC	UNIFORM BUILDING CODE
UFC	UNIFORM FIRE CODE
UMC	UNIFORM MECHANICAL CODE
UPC	UNIFORM PLUMBING CODE
UNO	UNLESS NOTED OTHERWISE
UON	UNLESS OTHERWISE NOTED
UR	URNAL
UTL	UTILITY

V — TERMS AND ABBREVIATIONS	
VAR	VARIATION (VERIFY) (VARIES)
VNR	VENEER
VP	VENEER PLASTER
VENT	VENTILATION
VERT	VERTICAL
VEST	VESTIBULE
VCT	VINYL COMPOSITION TILE
VNC	VINYL WALL COVERING
VOLT	VOLTAGE


W — TERMS AND ABBREVIATIONS	
WSC	WAINSCOT
WCD	WALL CLEAN OUT
WC	WATER CLOSET
WH	WATER HEATER
WP	WATERPROOFING (WEATHERPROOF)
WS	WEATHERSTRIP
WT	WEIGHT
WWF	WELDED WIRE FABRIC
WWW	WELDED WIRE MESH
W	WEST
WOW	WINDOW
WGL	WIRE GLASS
W	WITH
W/O	WITHOUT
WO	WOOD

DRAWING SYMBOLS LEGEND:

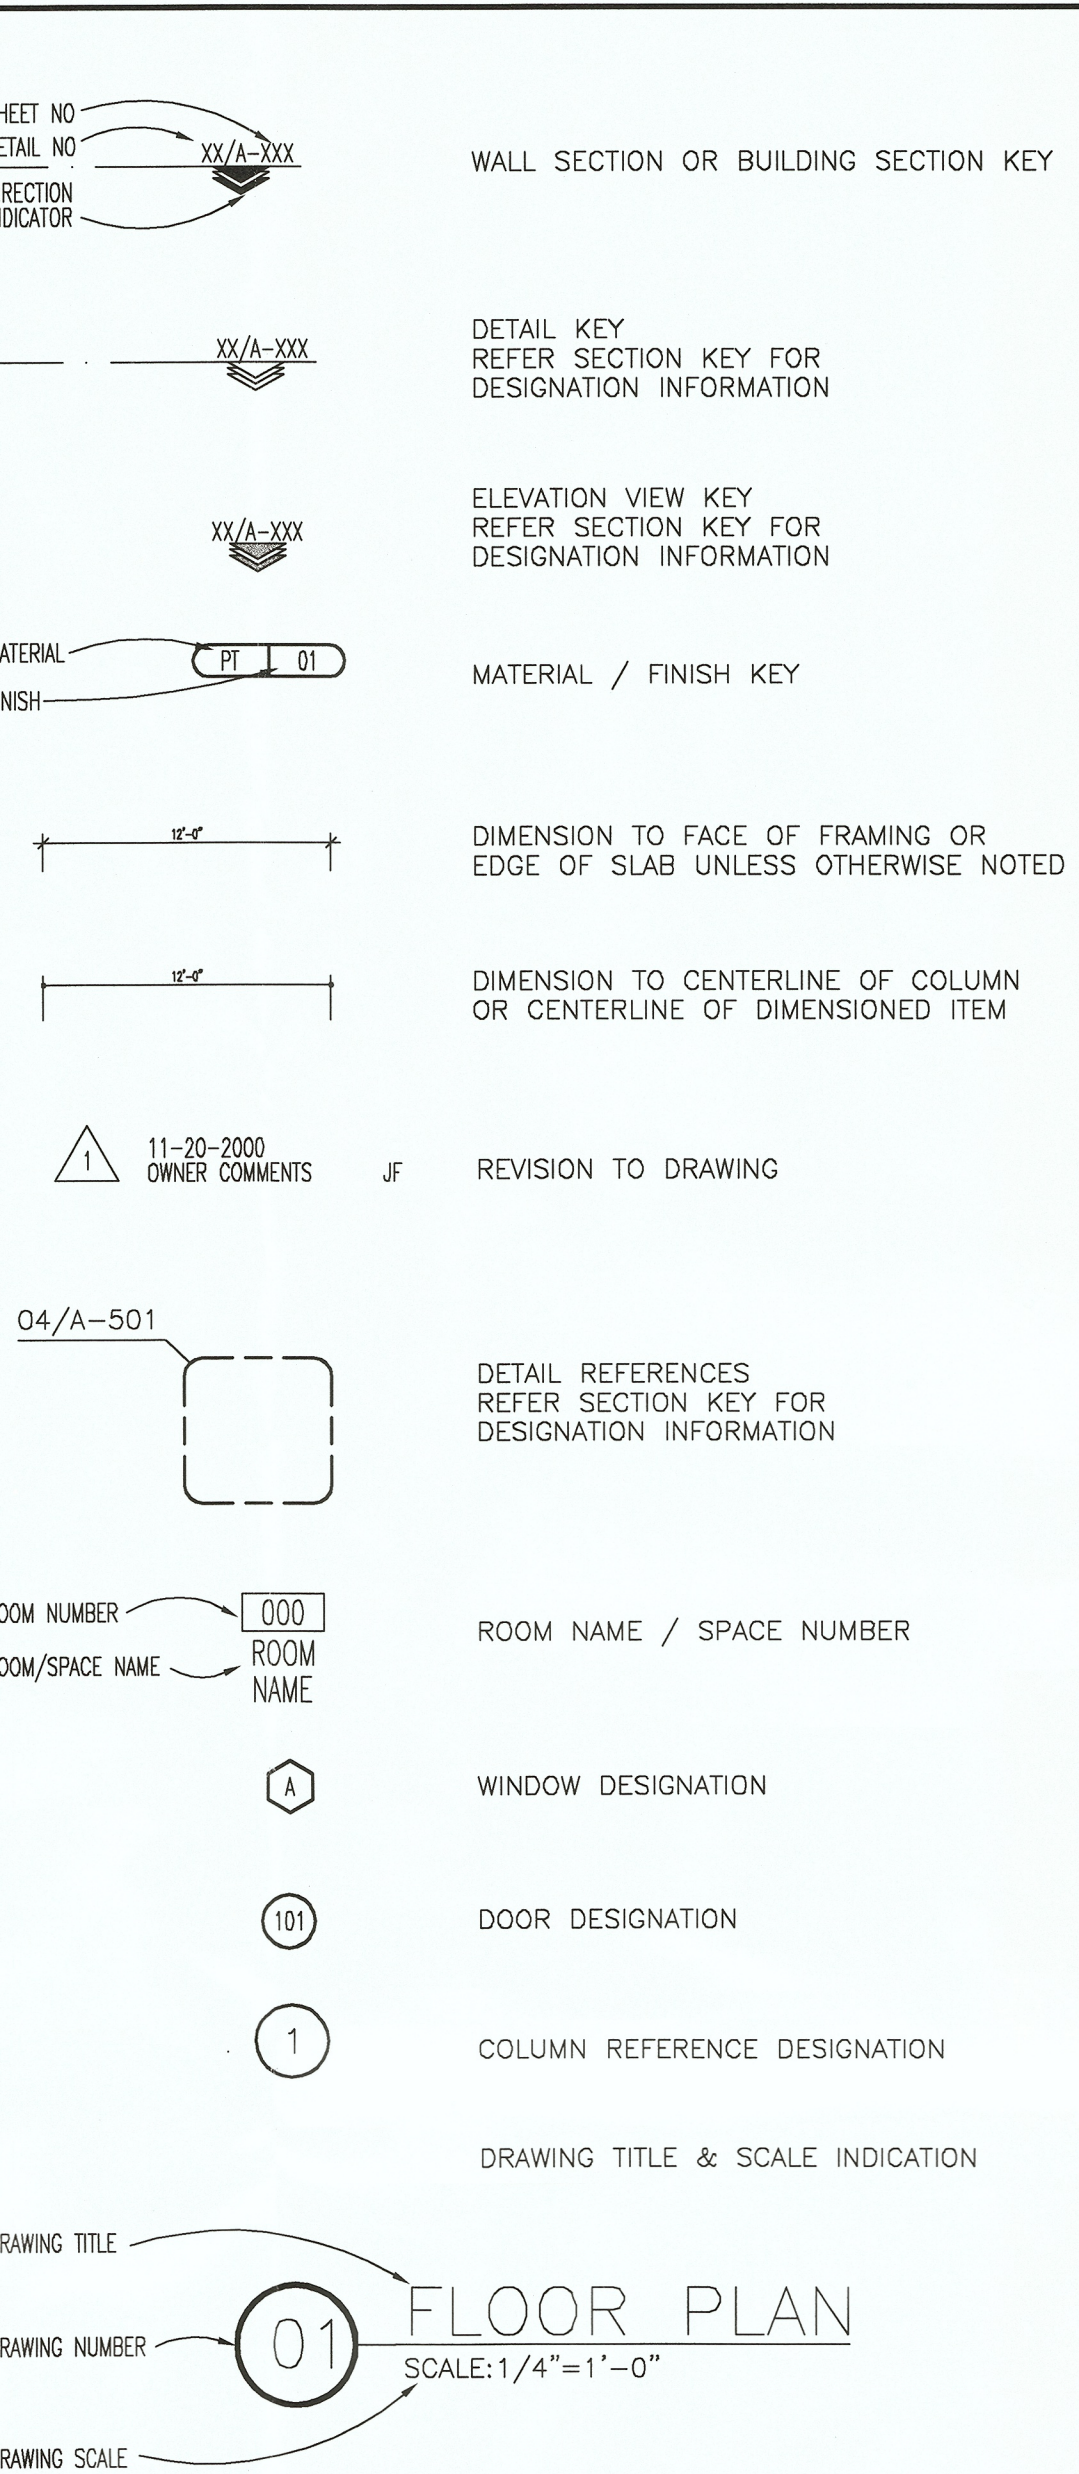

GENERAL NOTES:

- FOR THE PURPOSE OF THESE DRAWINGS "BY OWNER" SHALL MEAN ITEM PROVIDED BY OWNER, ASSEMBLED AND INSTALLED BY CONTRACTOR AS PART OF THE WORK OF THIS CONTRACT; THE ABBREVIATION "NIC" (NOT IN CONTRACT) SHALL MEAN ITEM PROVIDED AND INSTALLED BY OWNER UNDER SEPARATE CONTRACT.
- DIMENSIONS ARE TO FACE OF STUD, OR CMU, OR CENTERLINE OF EXISTING COLUMNS OR EDGE OF FOUNDATION, UNLESS NOTED OTHERWISE.
- THE CONTRACTOR SHALL FULLY ACQUAINT HIMSELF WITH THE CONDITIONS AND REQUIREMENTS OF THE DRAWINGS AND ACCOMPANYING SPECIFICATIONS, INCLUDING OTHER PARTS OF THE PROPOSED CONTRACT DOCUMENTS, AND FULLY UNDERSTAND THE CONDITIONS, DIFFICULTIES AND RESTRICTIONS COMPLETELY, BEFORE EXECUTING THE WORK. IT IS UNDERSTOOD THAT OMISSIONS FROM THE BID, DUE TO FAILURE OF THE CONTRACTOR TO FULLY ACQU

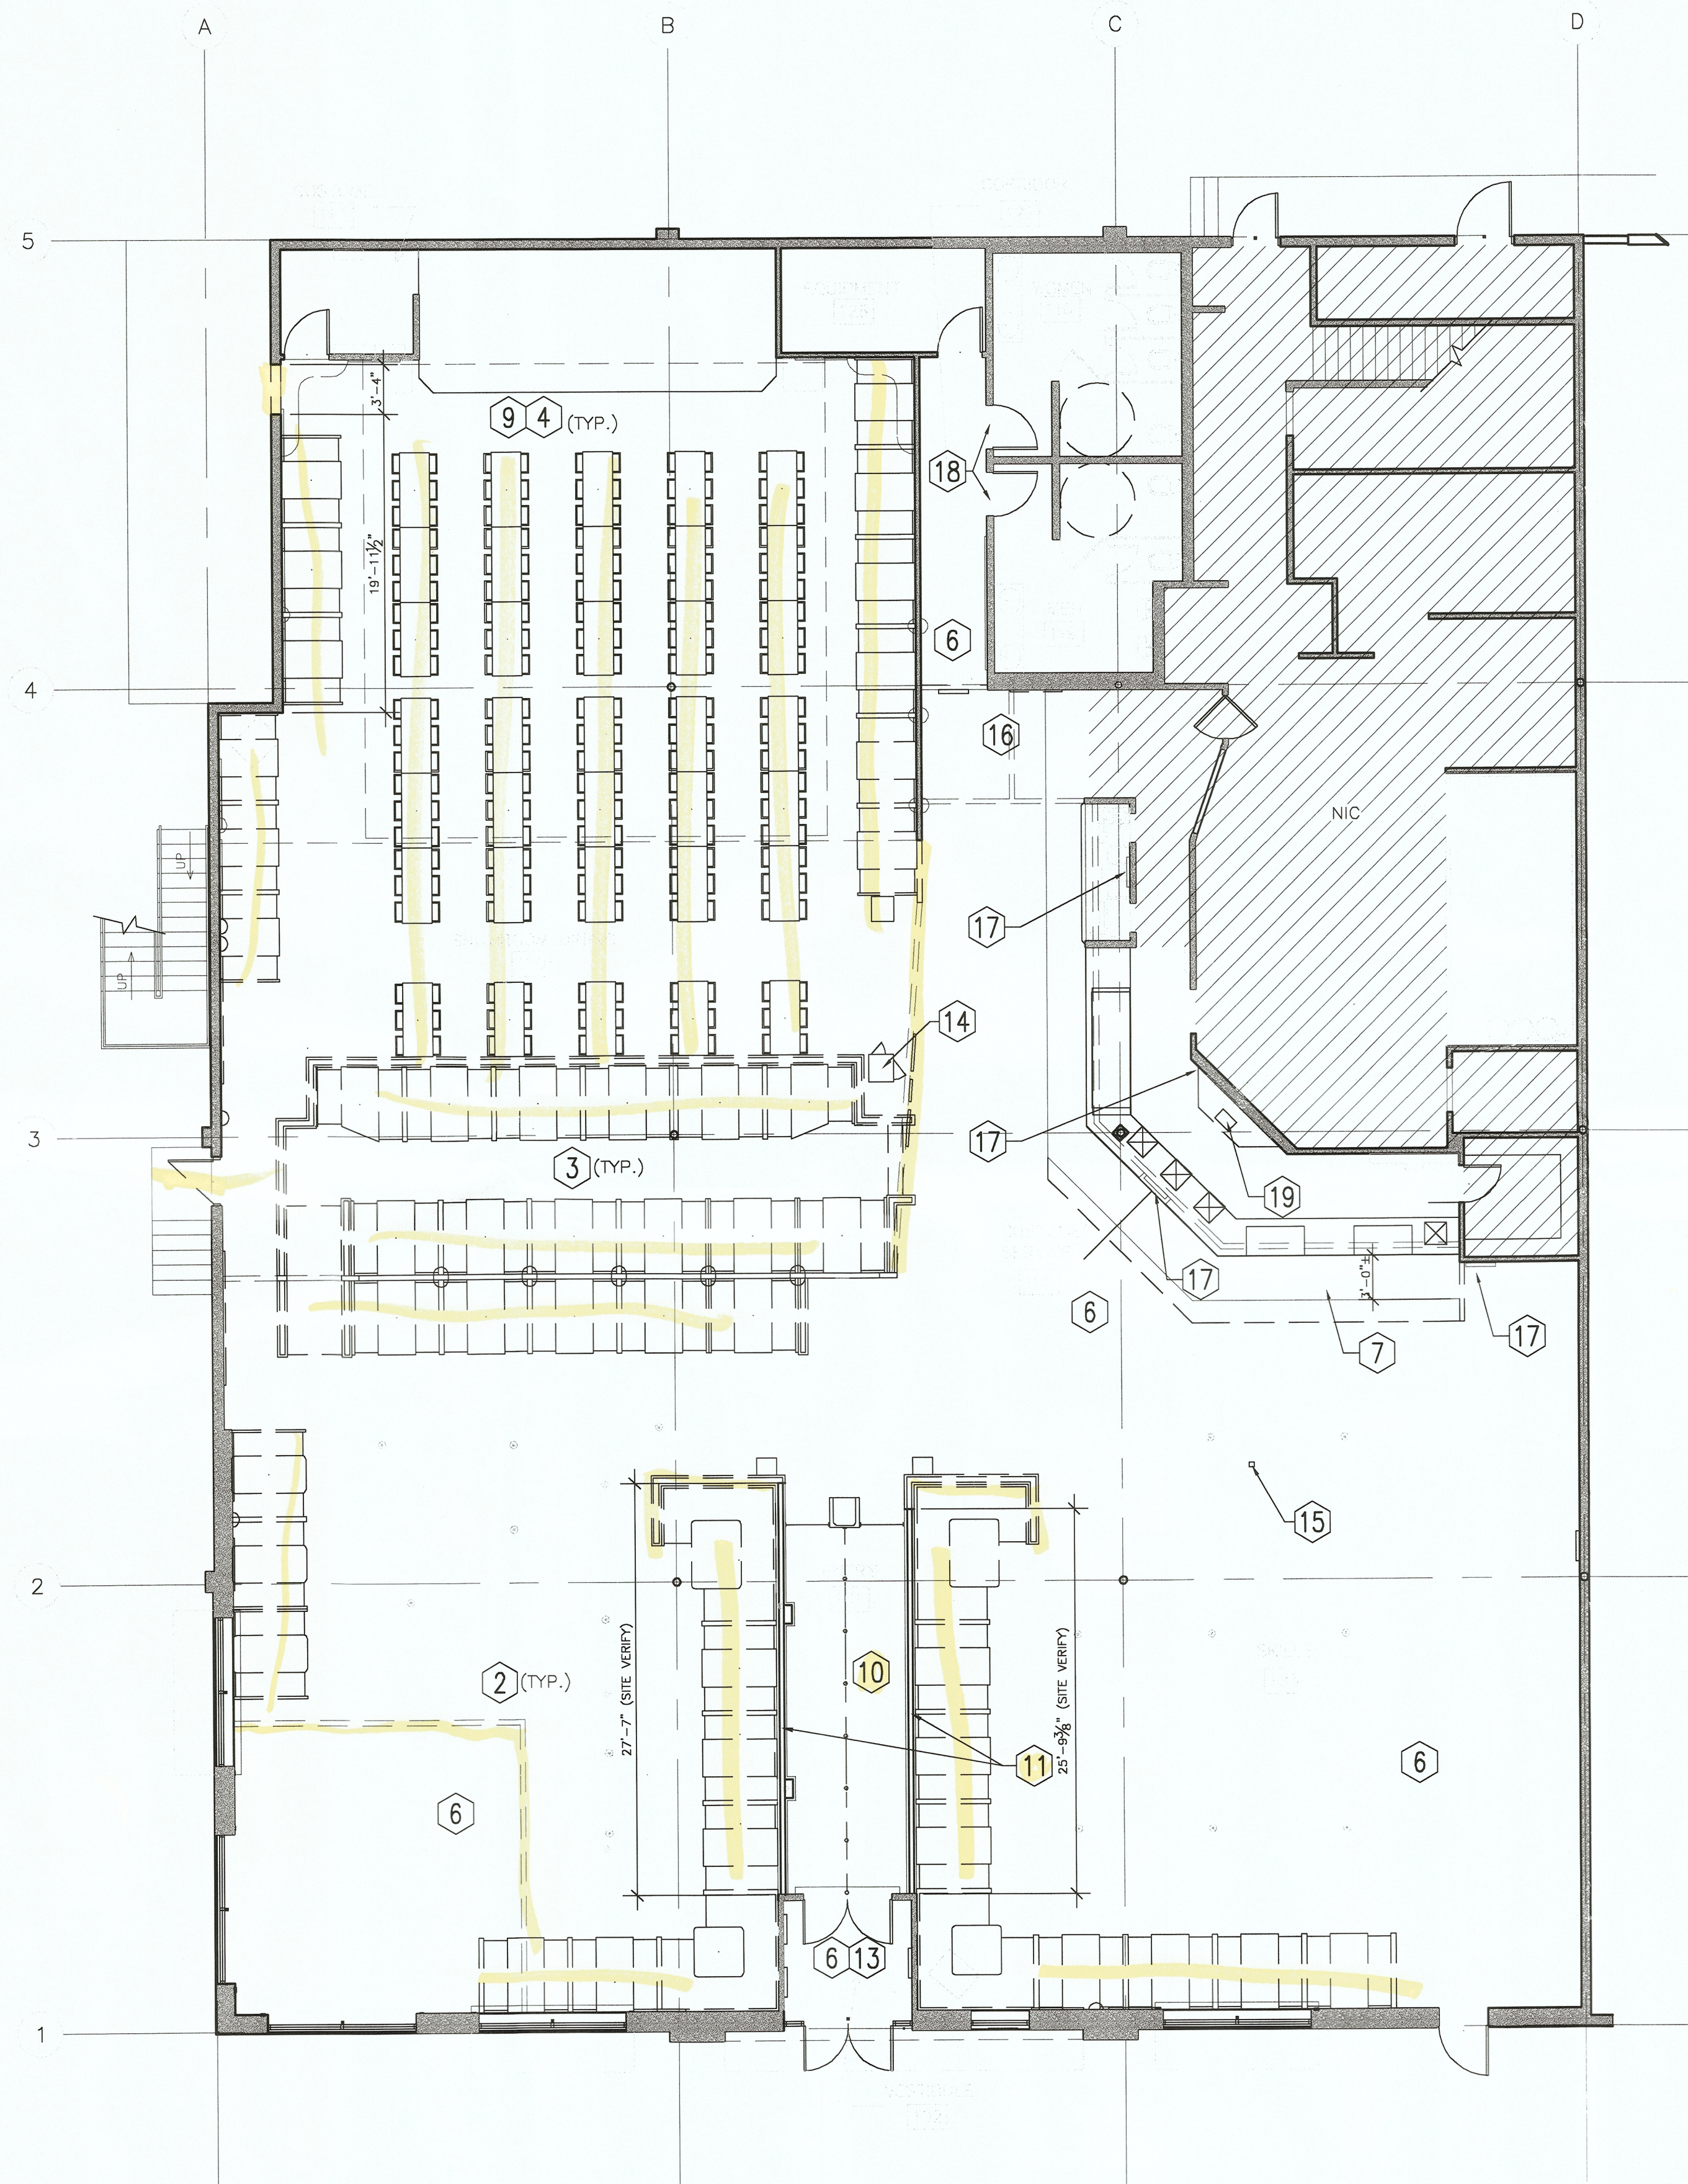

NOTES:

- 1 REMOVE EXISTING WALLS AND DOORS AS INDICATED. (TYPICAL).
- 2 REMOVE AND DISPOSE OF EXISTING TABLES TOPS, BASES AND BOOTHS IN SKILLS AND KIDDIE AREAS.
- 3 EXISTING BOOTHS AND TABLES TO BE REUSED AS PER A. REMAINING TABLES AND BOOTHS TO BE DISPOSE OF PER CEC INSTRUCTIONS.
- 4 EXISTING TABLES AND CHAIRS TO BE REUSED AS PER A. REMOVE REMAINDER AND DISPOSE OF PER CEC INSTRUCTIONS.
- 5 REMOVE EXISTING HEADER FROM THE PERIMETER OF THE SHOWROOM.
- 6 REMOVE AND DISPOSE OF EXISTING CARPET.
- 7 REMOVE AND DISPOSE OF EXISTING TILE AS SHOWN. DEPTH OF REMAINING TILE TO BE APPROXIMATELY 3' FROM THE COUNTER (END ON FULL TILE).
- 8 REMOVE AND SAVE EXISTING DECOR AND SIGNAGE ITEMS FROM SKILLS AND KIDDIE AREAS (UNO).
- 9 EXISTING DECOR ITEMS IN SHOWROOM TO STAY IN PLACE (UNO).
- 10 REMOVE AND SAVE EXISTING KID CHECK STAND. REMOVE AND DISPOSE OF EXISTING KID CHECK ROPES AND STANCHIONS.
- 11 REMOVE AND DISPOSE OF EXISTING CAPS.
- 12 N/A
- 13 REMOVE AND SAVE EXISTING DECOR AND SIGNS IN VESTIBULE.
- 14 REMOVE AND DISPOSE OF EXISTING THANK YOU BOXES
- 15 REMOVE AND DISPOSE OF EXISTING POWER POLES
- 16 REMOVE AND SAVE DECOR ITEMS AND WASHROOM DIRECTIONAL SIGN FROM CORRIDOR AREA.
- 17 EXISTING SIGNAGE TO REMIAN IN PLACE
- 18 REMOVE AND DISPOSE OF EXISTING ADA SIGNS. NEW SIGNS TO BE INSTALLED.
- 19 REMOVE AND DISPOSE OF EXISTING CABINET WITH BEER TAP. PATCH AND REPAIR TILE AND MARLITE.

GENERAL NOTES:

1. - REFER TO ALL DRAWINGS FOR FULL SCOPE REQUIREMENTS OF PROJECT.
2. - ALL EXISTING SITE CONDITIONS TO BE VERIFIED BY G.C. PRIOR TO STARTING WORK. ANY VARIANCE OR DISCREPANCY TO BE REPORTED TO ARCHITECT BEFORE PROCEEDING.
3. - ALL HVAC, ELECTRICAL & PLUMBING TO BE COORDINATED AS REQUIRED BY G.C.
4. - PATCH AND REPAIR WALLS AS REQUIRED. REPAINT WALLS. (TYPICAL)

LEGEND:

- EXISTING DOOR TO REMAIN
- EXISTING DOOR TO WELDED SHUT
- EXISTING WALL TO REMAIN
- EXISTING WALL TO BE REMOVED

CITY OF BELLEVUE
DEPT. OF PLANNING &
COMMUNITY DEVELOPMENT
LAND USE APPROVAL
APPROVED
AS CORRECTED
OVERSIGHT OR VIOLATIONS OF CITY
ORDINANCES ARE NOT INCLUDED IN
THIS APPROVAL.


BY: *[Signature]*
DATE: *4/16/04*
Interior work only

- Please Note:
1. Do not operate any diesel, pneumatic, or gasoline-powered equipment that is not properly muffled or silenced.
 2. Noise created by construction activity is limited to the hours between 7 a.m. to 6 p.m. on weekdays and 9 a.m. to 6 p.m. on Saturdays and is prohibited on legal holidays. (See BCC 9.18)

CHRISTOPHER LEET HUNGERLAND


ARCHITECT

5784 ROSE LOOP NE
BAINBRIDGE ISLAND, WA 98110

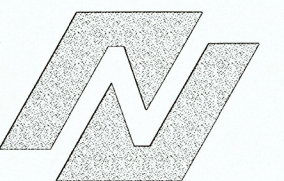

NAYLOR ARCHITECT
2780 VICTORIA PARK AVENUE SUITE 200
NORTH YORK, ONTARIO M2J 4A8
TEL (416) 492-5561
FAX (416) 492-5525
E-MAIL NAYLORARCHITECT@BELLNET.GA

STORE #305- BELLEVUE, WA
2239 148TH AVENUE NE
BELLEVUE, WA 98007
CEC ENTERTAINMENT, INC.
4441 WEST AIRPORT FREEWAY
IRVING, TEXAS 75062

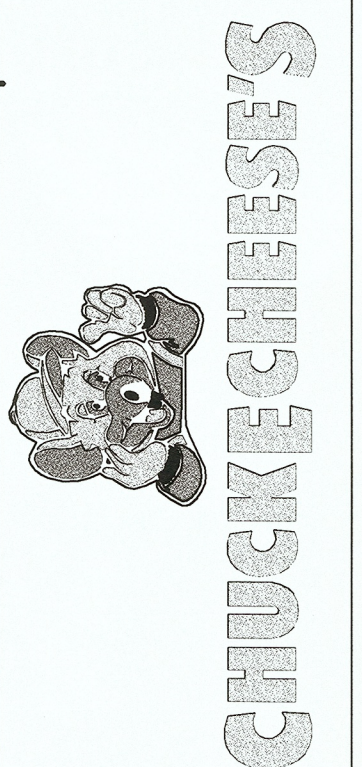



NO REVISION

TO REVISION DATE
CITY FOR PERMIT 26 MAR 04

PROJECT NUMBER
03199

SHEET NUMBER
A0.2

RECEIVED
APR 15 2004
PERMIT PROCESSING

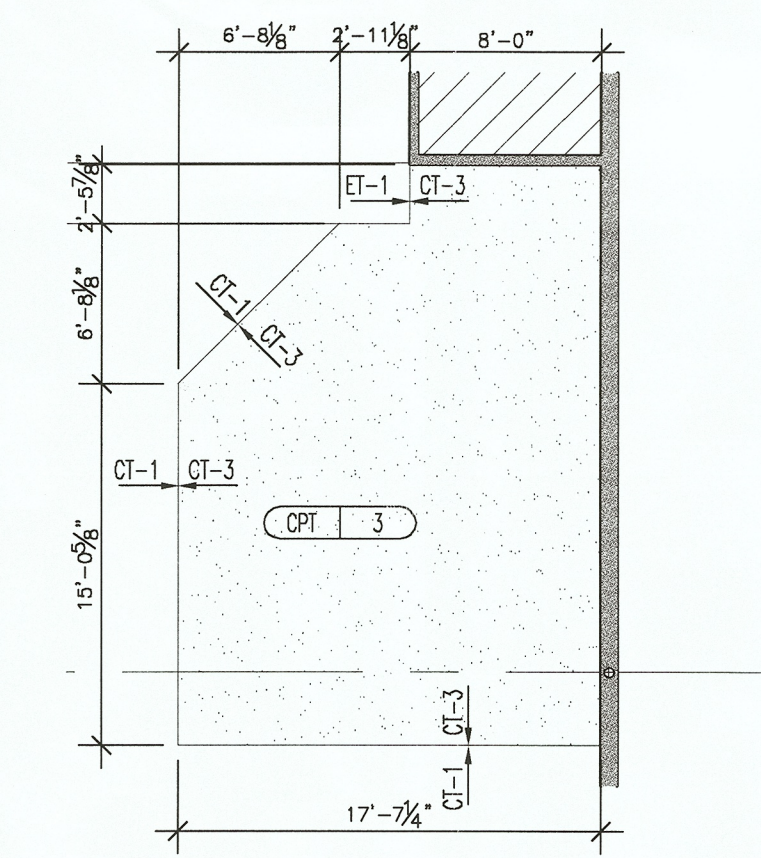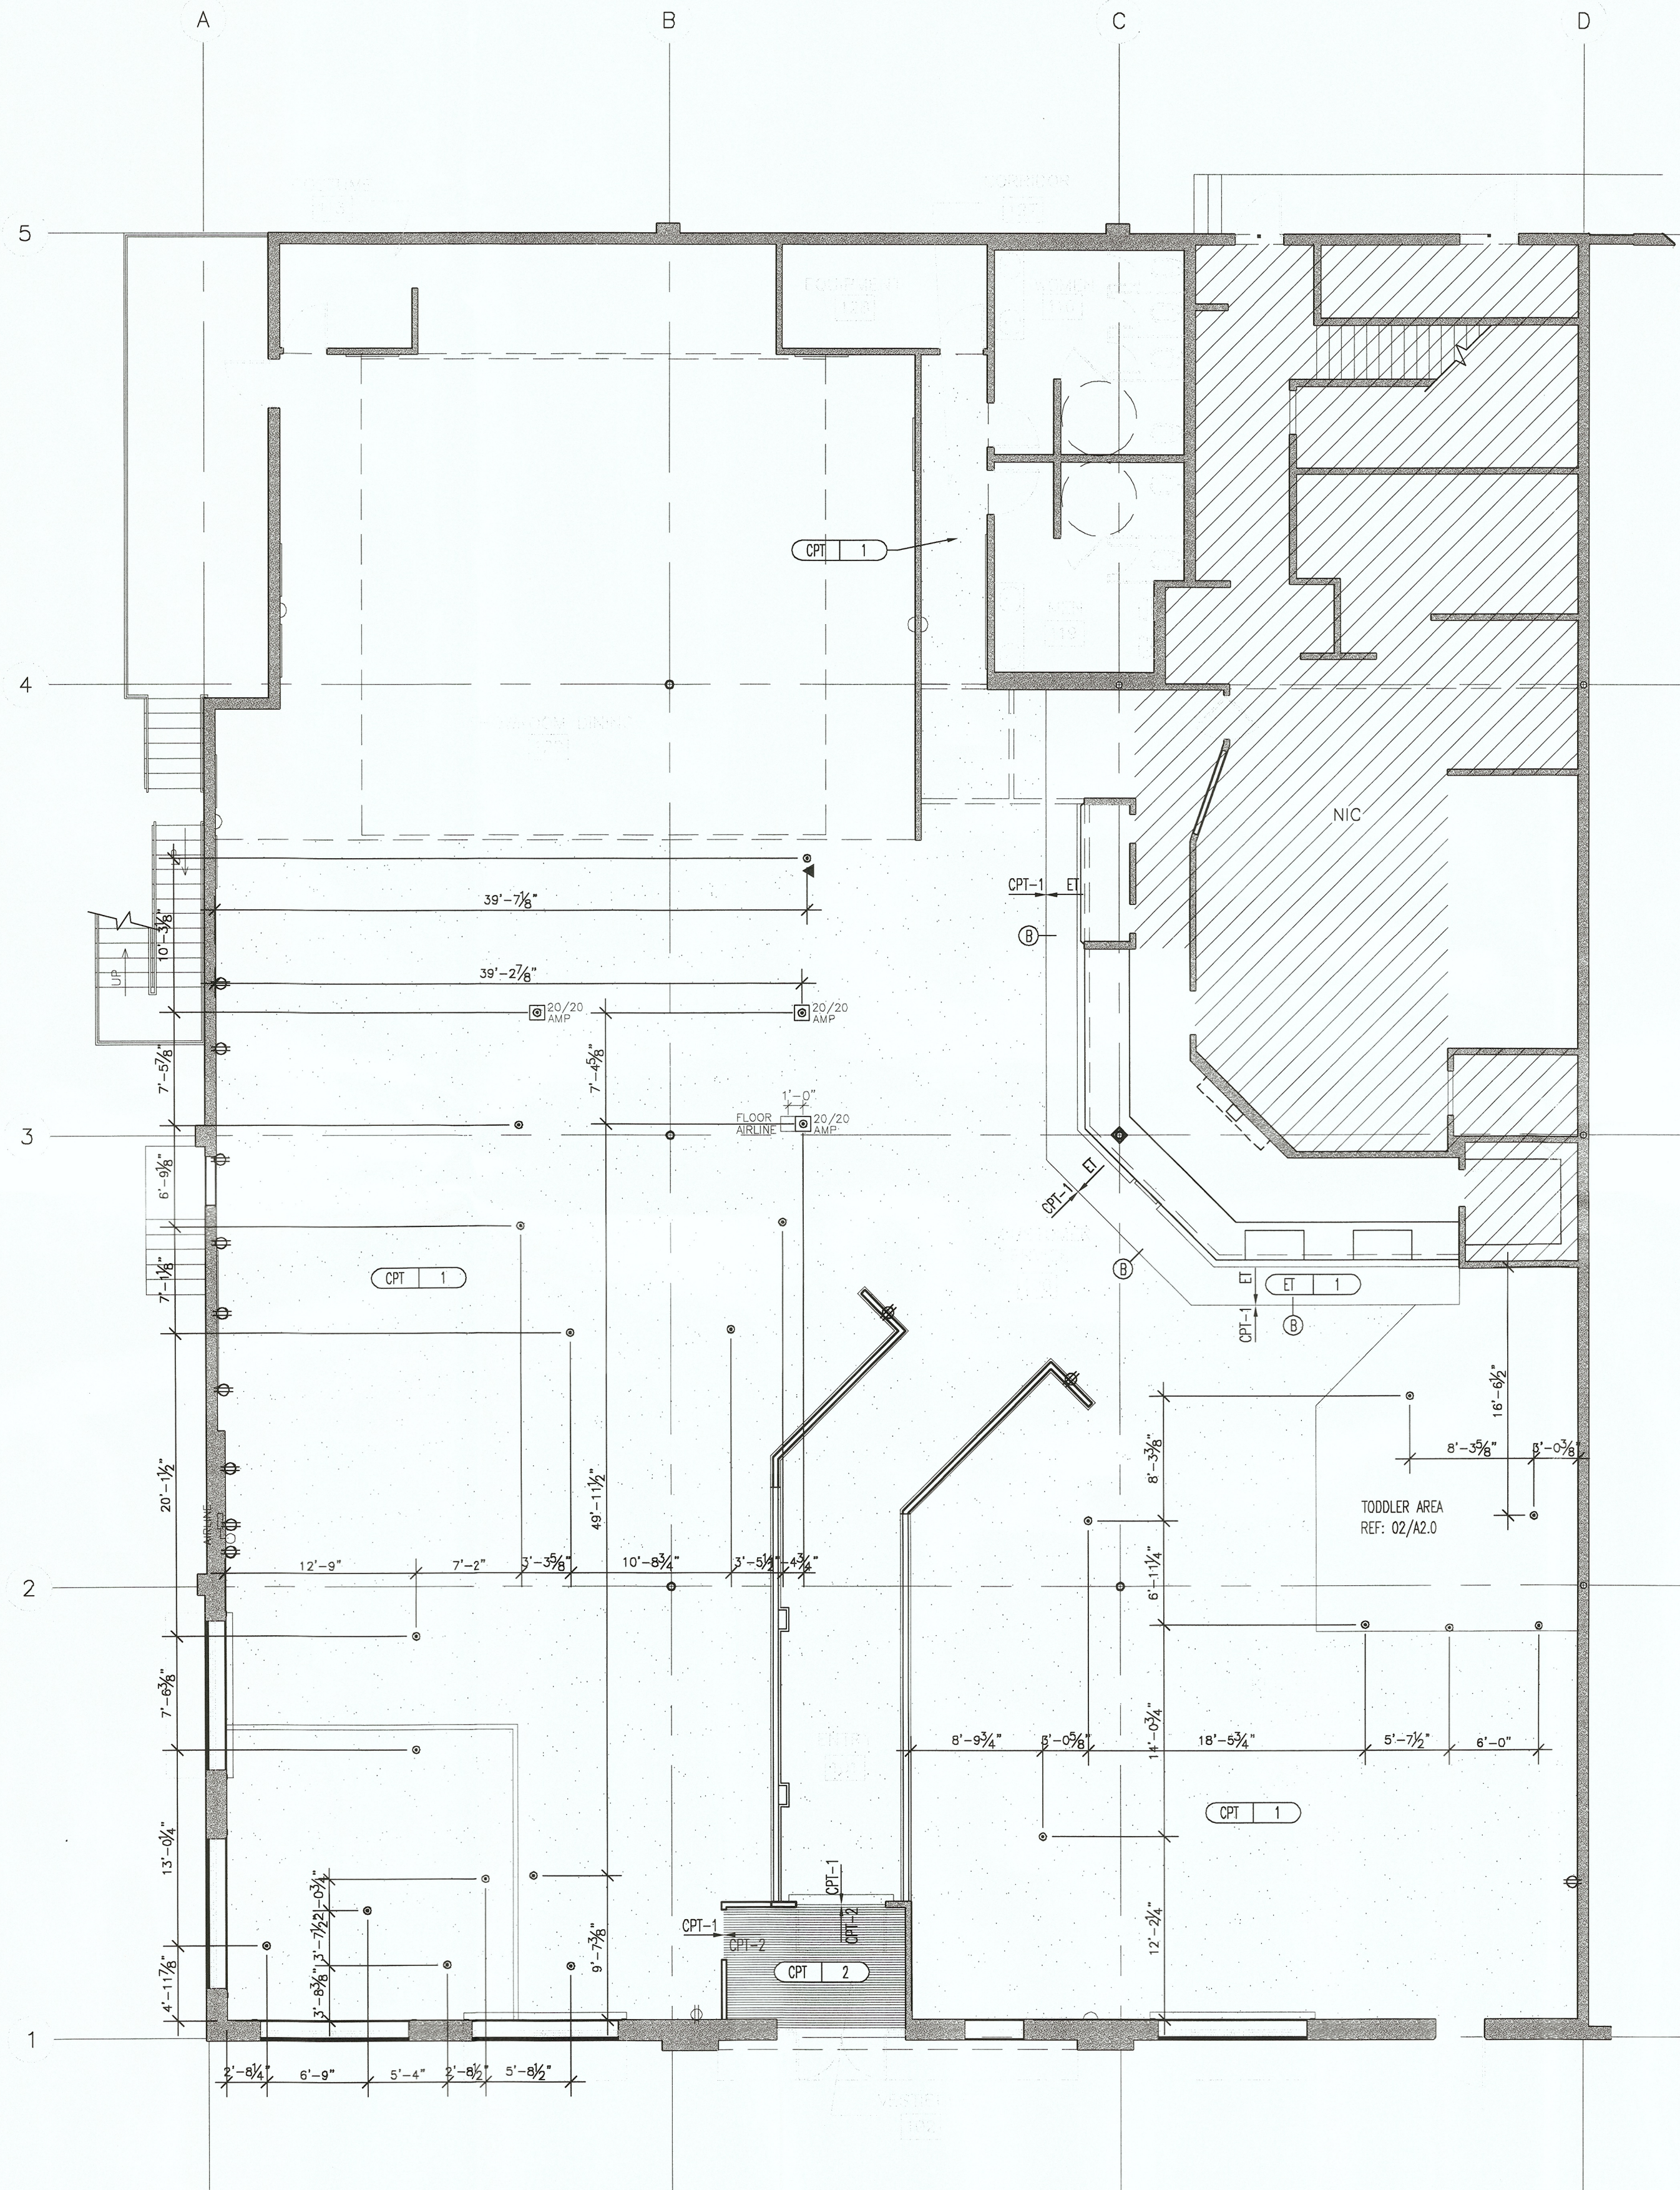

02 TODDLER FLOOR FINISH PLAN

SCALE: 1/8"=1'-0"

FINISH KEY

- 06410 PLASTIC LAMINATE**
PL-1 WILSONART "HOLLYBERRY" RED CRYSTAL D-307-90
PL-2 WILSONART "PEPPER DUST" D327-6
- 09510 ACOUSTICAL LAY-IN CEILINGS**
LT-1 ARMSTRONG #1781HA, FINE FISSED SECOND LOOK II 24" x 48" x 3/4" WITH XL HA 15/16" EXPOSED TEE SYSTEM
LT-2 ARMSTRONG #670 VINYL FACED G.L.P. 24" x 48" x 1/2" WITH PRELUDE XL WHITE GRID
LT-3 LT-2 PAINT TO MATCH LT-1
GRID TO MATCH CEILING TILE COLOR IN PUBLIC AREAS
- 09678 RESILIENT BASE**
B-1 4" HIGH COVE - BURKE #217 - "CHARCOAL"
- 09697 CARPET**
CPT-1 HARBINGER CARPET "CEC PASSION" SUPPLIED BY OWNER
CPT-2 HUEGA SUPERFLOOR "S" 18" X 18" TILE BY J. ARNOLD 214-742-1745 COLOR: 1359 (ON ENTRY ONLY)
CPT-3 HARBINGER/DURON "TODDLER" CARPET SUPPLIED BY OWNER
- 09900 PAINT/STAINS**
ALL PRODUCTS LISTED ARE AVAILABLE THRU SHERMAN WILLIAMS.
ALL PRODUCTS LISTED SHALL COMPLY WITH STATE VOC GUIDELINES.
P-1 HOLLYBERRY RED CUSTOM FORMULA:
PRIMER KEN KROMK UNIVERSAL PRIMER, B502 SERIES
PAINT BASE: INDUSTRIAL ENAMEL SAFETY RED B54R38
B54R38-HOLLYBERRY RED-IND ENAMEL-SAFETY RED BASE, BASE COLORANT, QV-40, QP-32, TW-18 THESE COLORANTS ARE B44 COLORANTS AVAILABLE AT S-W COMMERCIAL STORES ONLY.
NOTE: ON OLDER REMODELED STORES SOME INTERIOR DOORS ALSO USE THIS COLOR IN THOSE CASES, PREP FOR RE-PRINT WITH SCUFF SAND (2 COATS)
P-2 LIGHTMOVES SW-1053 USED ON UPPER WALLS, FIRE EXIT DOORS AND FRAMES.
TEXTURE DRYWALL TEXTURE MEDIUM GRANGE PEE (VERIFY/PROVAL)
PRIMER DRYWALL PRIMER PROMAR 200 LATEX PRIMER B20K200 (1 COAT)
PAINT DRYWALL PAINT PROMAR 200 LATEX SEMI-GLASS ENAMEL B1W2251 (2 COATS)
NOTE: ON FIRE EXIT DOORS AND FRAMES PAINT DTM ACRYLIC COATING B66-2003 (ONLY INCASES OF RUST OR SLICK SURFACE SCUFF SAND AND USE KEN KROMK UNIVERSAL PRIMER, B502 SERIES)
P-3 WINDSOR GRAY SW1040 USED ON INTERIOR DOOR FRAMES
PAINT DTM ACRYLIC COATING B66-200 (SCUFF SAND AND PRIMER ONLY AS REQUIRED)
P-4 OYSTER SHELL EXTERIOR CUSTOM COLOR MATCHING DRYVT SPECIFICATION
PRIMER LOKON MASONRY PRIMER A24W300
PAINT FORMULA BASE A-100 (SATIN/2 COATS)
DTM B66 W201-OYSTER SHELL SAME FOR A-100, Y3-B401, R2+11, B1+1
ON METALS AND FLASHING USE KEN KROMK PRIMER, B502 SERIES & DTM PAINT.
P-5 NOT USED
P-6 PANCAKE EXTERIOR CUSTOM COLOR MATCHING DRYVT SPECIFICATION
PRIMER LOKON MASONRY PRIMER A24W300
PAINT FORMULA BASE A-100 (SATIN/2 COATS)
DTM B66 W201-PANCAKE-SAME FOR A-100, Y3-28R2-4B1-1
P-7 HAZE
CUSTOM MATCH TO ARMSTRONG, CEILING GRID AND TILE OF SAME NAME.
USED ON VINYL GYPSUM CEILING ONLY, NOT FOR NEW CONSTRUCTION.
PAINT: B30 W 401, N1-2Y, P1-4
P-8 NOT USED
P-9 FLAT BLACK USED ON BACKWALL OR ANIMATED SHOW
PAINT PROMAR 400 FLAT LATEX (2 COATS)
P-10 CARMEL APPLE EXTERIOR CUSTOM COLOR MATCHING DRYVT SPECIFICATION
PRIMER TBD
PAINT TBD
ON METALS AND FLASHING USE KEN KROMK PRIMER, B502 SERIES & DTM PAINT.
ST-1 NOT USED
ST-2 INTERIOR OAK (MARLITE FINISH CAP/WINDOW SILLS)
1ST COAT - SHERWIN WILLIAMS SHERWOOD WIPING STAIN, S54 SERIES, (CHERRY)S54W11 CHERRY WITH 4 OZ. MAROON OXIDE/ PERGAL
2ND COAT - SHERWIN WILLIAMS SHERWOOD VINYL SEALER 24X, T67F3
3RD COAT - SHERWIN WILLIAMS SHERWOOD CAB - ACRYLIC LACQUER, T75C15
4TH COAT - SAME AS THIRD COAT
09971 FRP
W-2 .09 THK EMBOSSED FIBERGLAS REINFORCED PANELS - KEMLITE - FRP WHITE
09972 MARLITE WALL PANELS
W-4 1/4" MARLITE NO. 5446-S2V "MORNING HAZE"
W-5 DISPLAY WALL - NO.2764 "CRYSTAL GREY"

FLOOR FINISH LEGEND

- EXISTING TILE ET 1
- CARPET CPT 1
- CARPET CPT 3
- HUEGA CARPET WALKOFF MAT CPT 2

- REF. FINISH SCHEDULE FOR ADDITIONAL INFORMATION
- OUTLETS SHOWN ARE NEW OUTLETS ONLY. VERIFY OUTLET POSITIONS WITH GAMES LAYOUT PROVIDED BY CEC



TRANSITION TYPES

- (A) ALIGN FINISHES
- (B) JOINDER STRIP
- (C) BULL NOSE TILE
- (D)

CHRISTOPHER LEET HUNGERLAND


ARCHITECT

5784 ROSE LOOP NE
BAINBRIDGE ISLAND, WA 98110

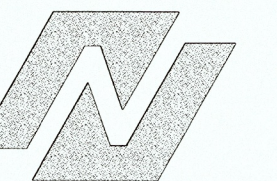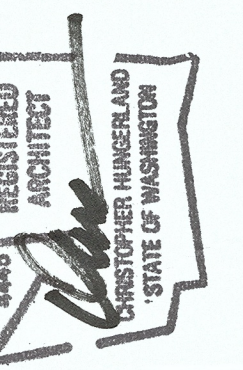

NAYLOR ARCHITECT
2780 VICTORIA PARK AVENUE SUITE 200
NORTH YORK, ONTARIO M2J 4A8
TEL: (416) 492-5561
FAX: (416) 492-5525
E-MAIL: NAYLORARCHITECT@BELNET.CA

STORE #305- BELLEVUE, WA
2239 148TH AVENUE NE
BELLEVUE, WA 98007
CEC ENTERTAINMENT, INC.
4441 WEST AIRPORT FREEWAY
IRVING, TEXAS 75062

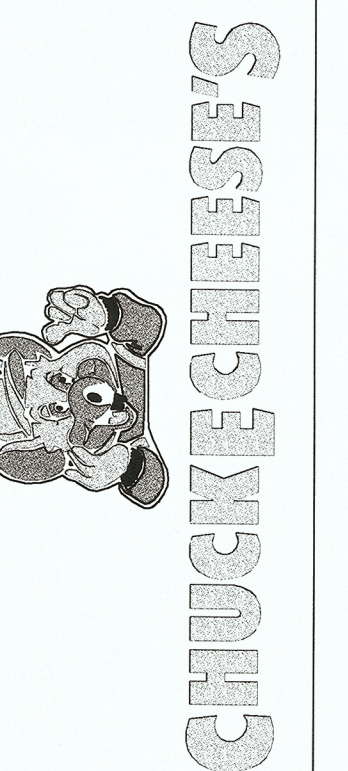

FLOOR FINISH PLAN

NO REVISION

TO REVISION DATE
CITY FOR PERMIT 26 MAR 04


PROJECT NUMBER
03199

SHEET NUMBER
A2.0

RECEIVED
APR 15 2004
PERMIT PROCESSING


01 FLOOR FINISH PLAN

SCALE: 1/8"=1'-0"

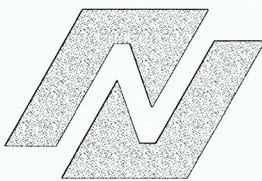

NAYLOR ARCHITECT
2760 VICTORIA PARK AVENUE SUITE 200
NORTH YORK, ONTARIO M2J 4A8
TEL (416) 492-5561
FAX (416) 492-5525
E-MAIL NAYLORARCHITECT@BELLNET.CA

STORE #305- BELLEVUE, WA
2239 148TH AVENUE NE
BELLEVUE, WA 98007
CEC ENTERTAINMENT, INC.
4441 WEST AIRPORT FREEWAY
IRVING, TEXAS 75062

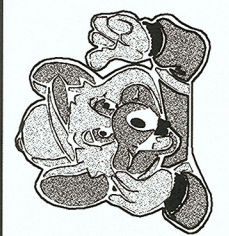

CHUCK E. CHEESE'S

REFLECTED CEILING DEMOLITION PLAN

NO REVISION


TO REVISION DATE
CITY FOR PERMIT 26 MAR 04

PROJECT NUMBER
03199

SHEET NUMBER

A2.1

RECEIVED
APR 15 2004
PERMIT PROCESSING

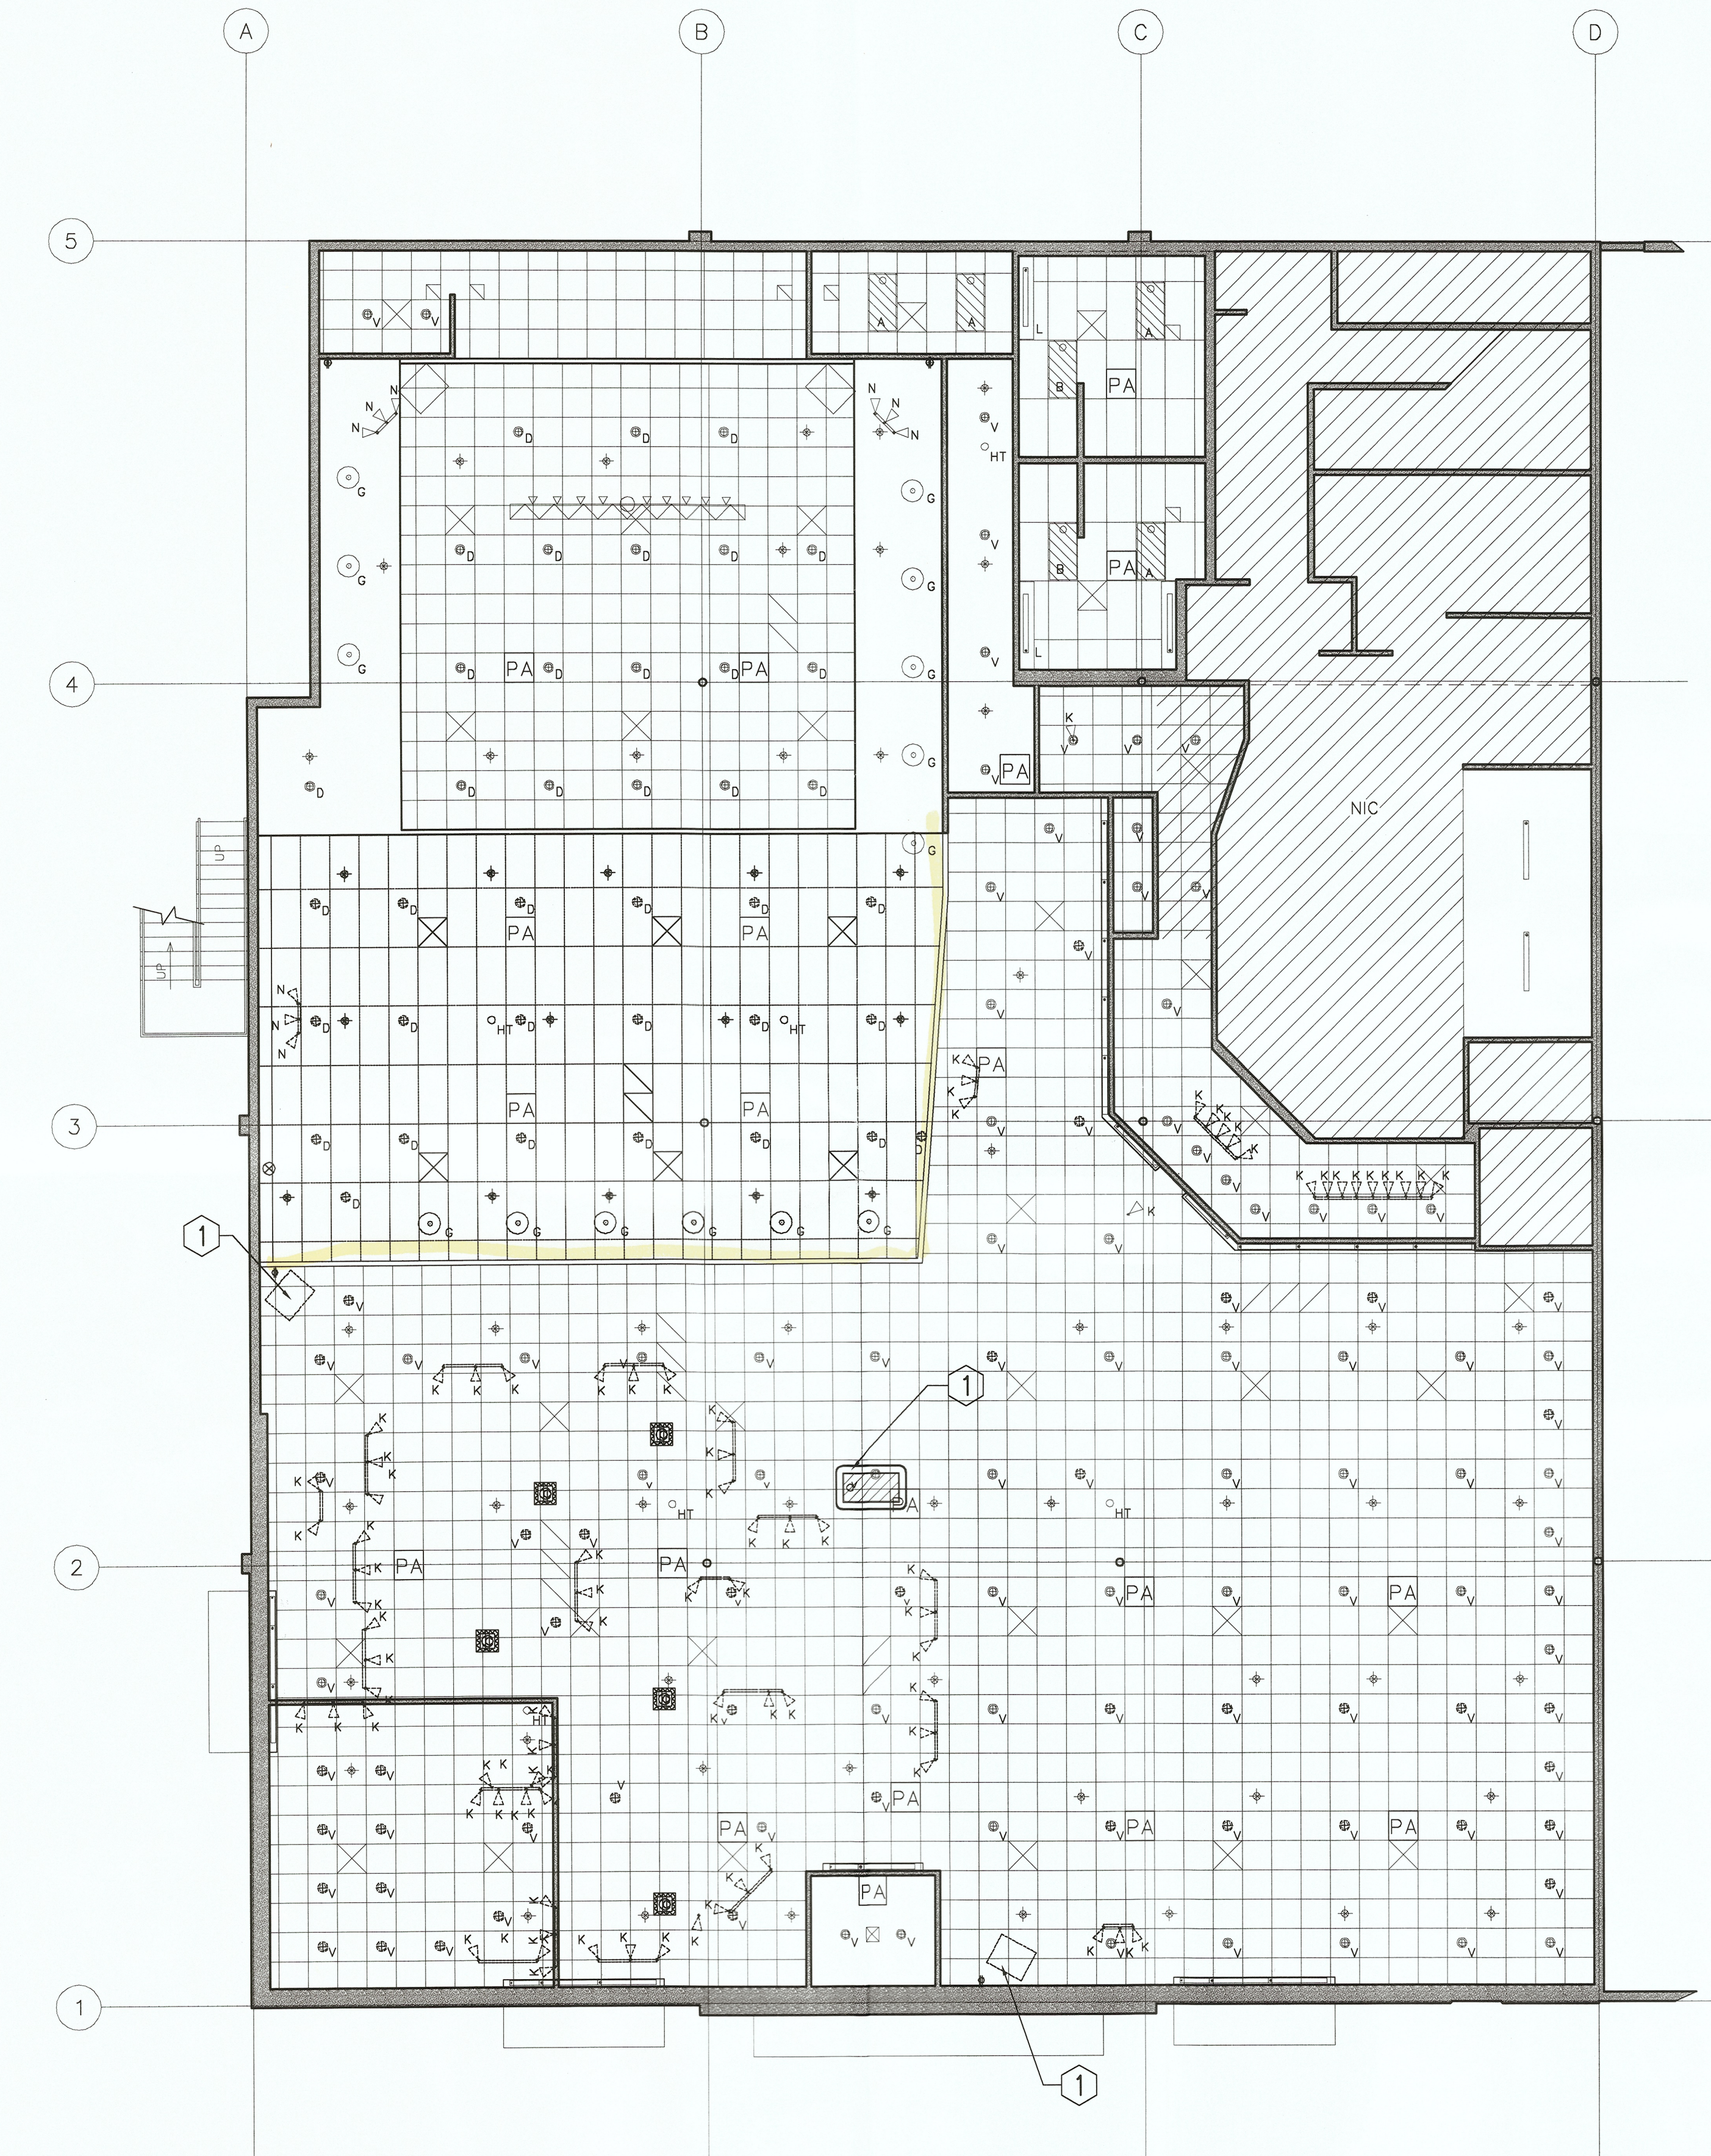

01 REFLECTED CEILING DEMOLITION PLAN
SCALE: 1/8"=1'-0"

CEILING LEGEND:


EXISTING TO REMAIN	TO BE REMOVED
SPEAKER	HANGING BOX SPEAKER BY OWNER
SUPPLY AIR GRILLE	SUPPLY AIR GRILLE
RETURN AIR GRILLE	RETURN AIR GRILLE
EMERGENCY LIGHTING UNIT	EXIT UNIT
EXIT UNIT	RECESSED DOWN LIGHT
RECESSED DOWN LIGHT	HANGING LIGHT AT BOOTHS
HANGING LIGHT AT BOOTHS	TRACK LIGHT
36" FLOURESCENT STRIP	TRACK LIGHT WITH MONOPOINT MOUNT
48" FLOURESCENT STRIP	LIGHT TRACK (LENGTH AS SHOWN)
24" FLOURESCENT STRIP	EXISTING FIRE SPRINKLER
TRACK LIGHT	CEILING OUTLET
TRACK LIGHT WITH MONOPOINT MOUNT	MONITOR
SPOT LIGHT ON TRUSS	EXISTING CEILING GRID
TRUSS FOR SHOWROOM	
LIGHT TRACK	
2x4 LAY-IN FLOURESCENT FIXTURE	
FIXTURE W/ BATTERY BACK-UP	
EXISTING FIRE SPRINKLER	
EXISTING CEILING GRID	
MONITOR	

LEGEND:

	EXISTING WALL / BULKHEAD TO REMAIN
	EXISTING WALL / BULKHEAD TO BE REMOVED

NOTES:

- SAVE ITEMS FOR REUSE
- TRIM BACK ANY EXPOSED METAL ON THE BACK OF EXISTING COVE LIGHTS (TYPICAL).

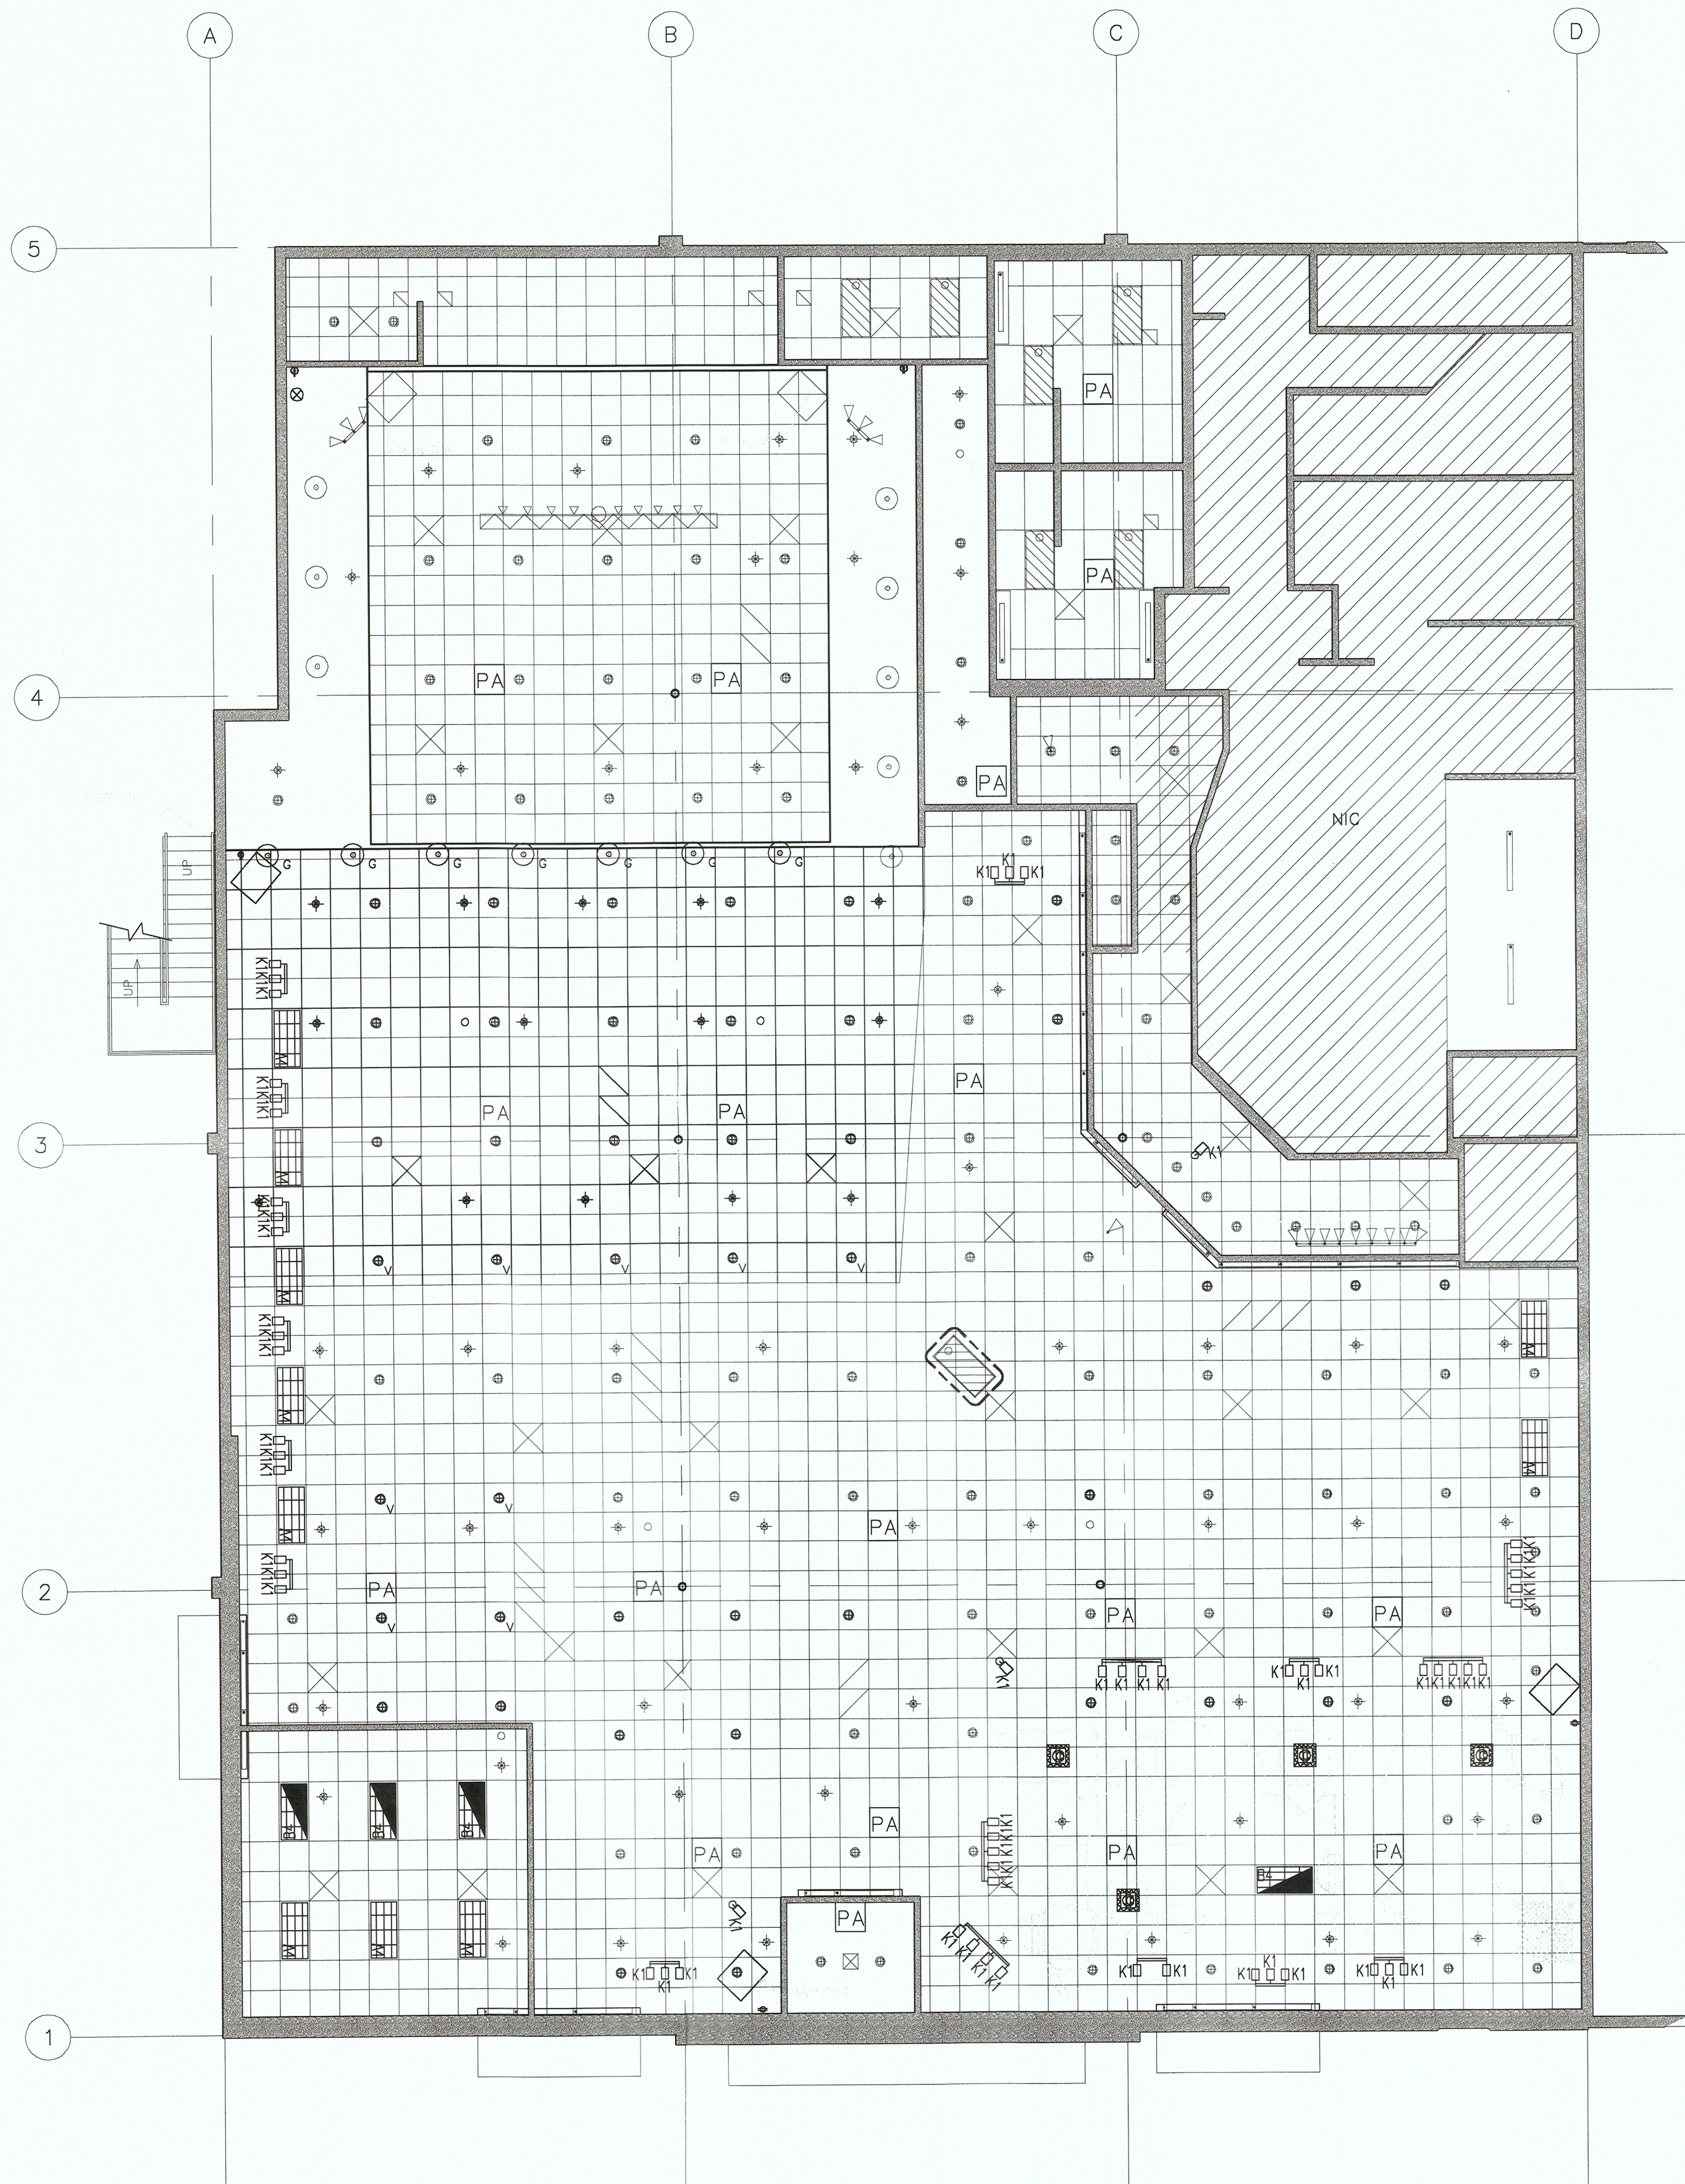


01 REFLECTED CEILING PLAN
SCALE: 1/8"=1'-0"


PLEASE PAY
PARTICULAR ATTENTION TO
NEC ARTICLE 110-26 VAV
BOX WORKING CLEARANCES

SUSPENDED CEILINGS AND PARTITIONS
PROVIDE AN ENGINEERED DESIGN OR AN APPROVED
ALTERNATE PER INDUSTRY STANDARDS.
LIGHTING FIXTURES, MECHANICAL EQUIPMENT,
DESIGN SPECS, INSTALLATION REQUIREMENTS &
MATERIAL DESIGN FOR SUSPENDED CEILING SYSTEMS
MUST COMPLY WITH UBC STANDARD SECS. 25.209.7 & 25.212.
DO NOT INSTALL CEILING UNTIL SEISMIC BRACING
IS APPROVED.
EXISTING SYSTEMS MUST BE UPGRADED IF FIXTURES
DIFFUSERS, GRID, OR TILES ARE ALTERED.

**SEPARATE ELECTRICAL-
MECHANICAL-PLUMBING
PERMITS & APPROVALS
ALSO REQUIRED**

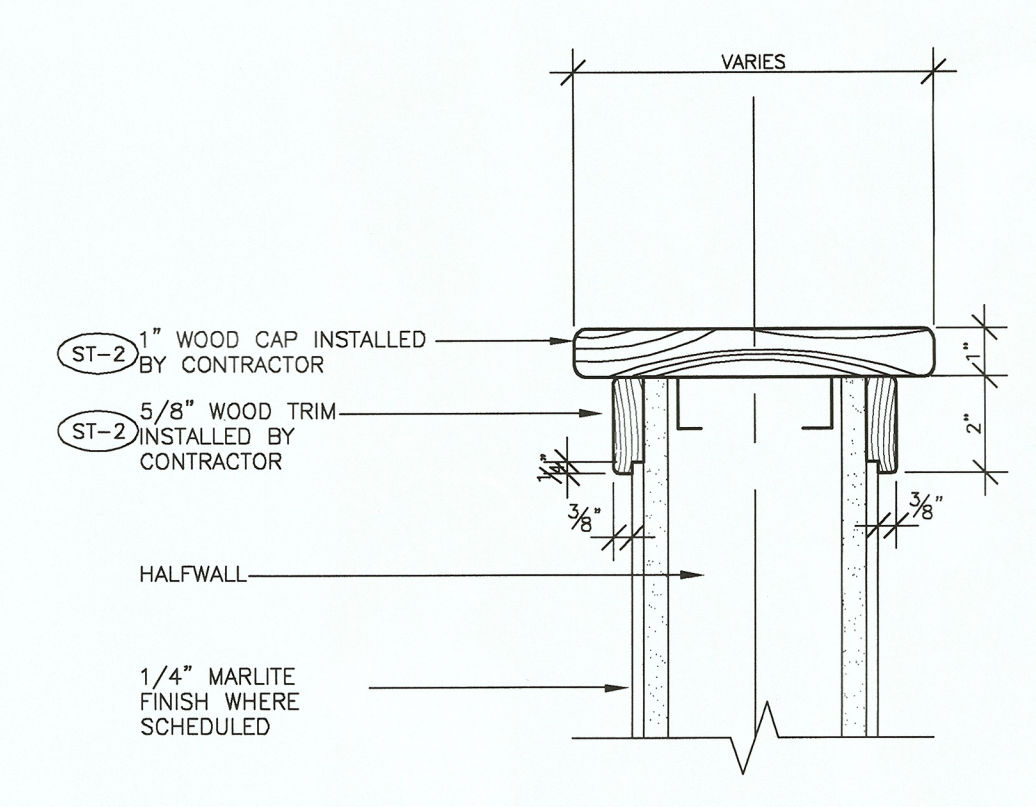

02 HALFWALL CAP DETAIL
SCALE: 3/4"=1'-0"

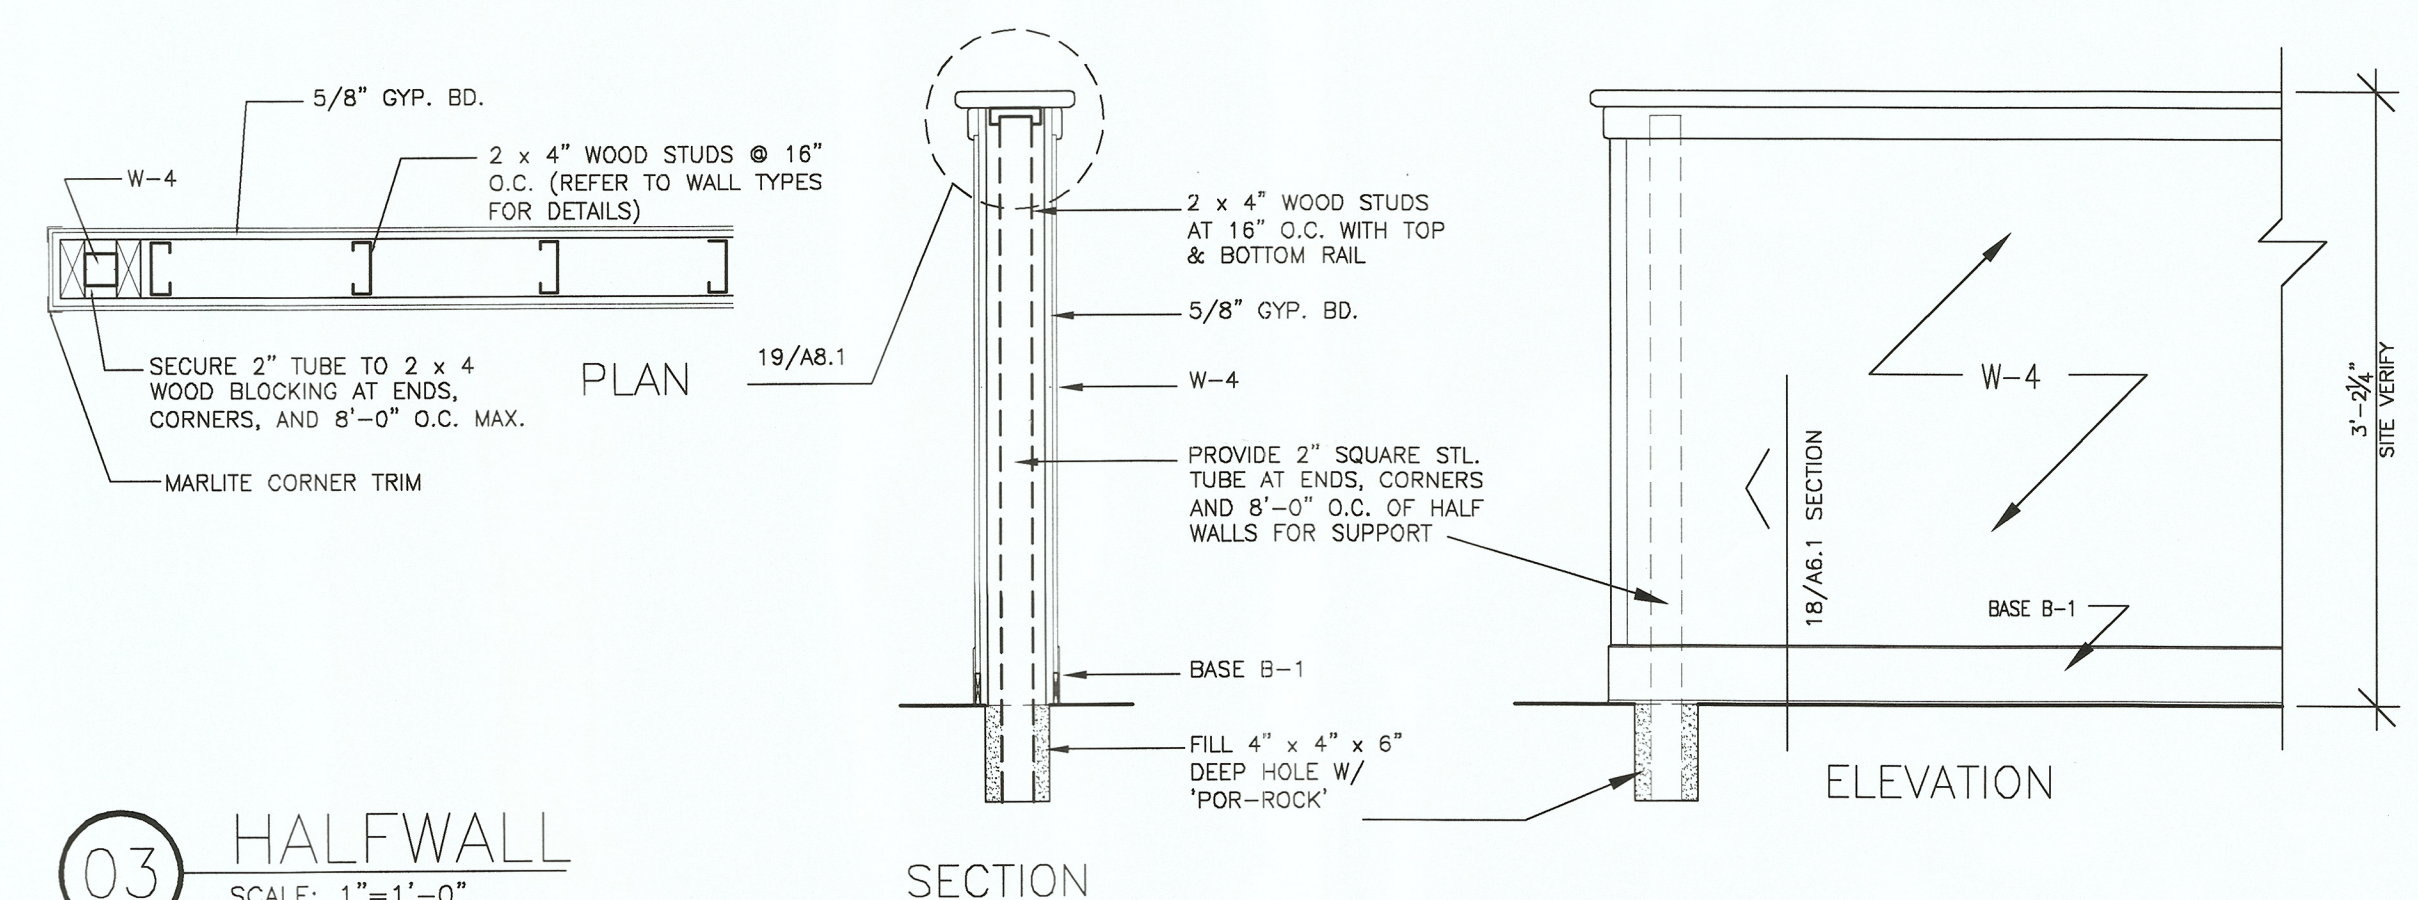


03 HALFWALL
SCALE: 1/4"=1'-0"

CEILING LEGEND:


EXISTING ITEMS	NEW / RELOCATED ITEMS
PA SPEAKER	PA HANGING BOX SPEAKER BY OWNER
SUPPLY AIR GRILLE	SUPPLY AIR GRILLE
RETURN AIR GRILLE	RETURN AIR GRILLE
EMERGENCY LIGHTING UNIT	EXIT UNIT
EXIT UNIT	RECESSED DOWN LIGHT
RECESSED DOWN LIGHT	HANGING LIGHT AT BOOTHS
HANGING LIGHT AT BOOTHS	TRACK LIGHT
36" FLOURESCENT STRIP	TRACK LIGHT WITH MONOPOINT MOUNT
48" FLOURESCENT STRIP	LIGHT TRACK (LENGTH AS SHOWN)
24" FLOURESCENT STRIP	FIRE SPRINKLER
TRACK LIGHT	CEILING OUTLET
TRACK LIGHT WITH MONOPOINT MOUNT	MONITOR
SPOT LIGHT ON TRUSS	EXISTING CEILING GRID
TRUSS FOR SHOWROOM	2X4 LAY-IN FLOURESCENT FIXTURE W/ EGGRATE GRILL
LIGHT TRACK	2X4 LAY-IN FLOURESCENT FIXTURE W/ BATTERY BACK-UP & EGGRATE GRILL
2x4 LAY-IN FLOURESCENT FIXTURE	
FIXTURE W/ BATTERY BACK-UP	
EXISTING FIRE SPRINKLER	
EXISTING CEILING GRID	
EXISTING MONITOR	

CHRISTOPHER LEET HUNGERLAND
ARCHITECT
5784 ROSE LOOP NE
BAINBRIDGE ISLAND, WA 98110

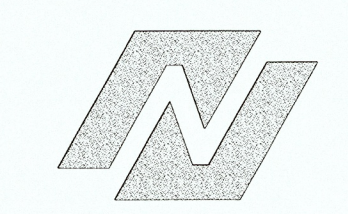

NAYLOR ARCHITECT
2760 VICTORIA PARK AVENUE SUITE 200
NORTH YORK, ONTARIO M2J 4A8
TEL (416) 492-5561
FAX (416) 492-5525
E-MAIL: NAYLORARCHITECT@BELLNET.CA

STORE #305- BELLEVUE, WA
2239 148TH AVENUE NE
BELLEVUE, WA 98007
CEC ENTERTAINMENT, INC.
4441 WEST AIRPORT FREEWAY
IRVING, TEXAS 75062

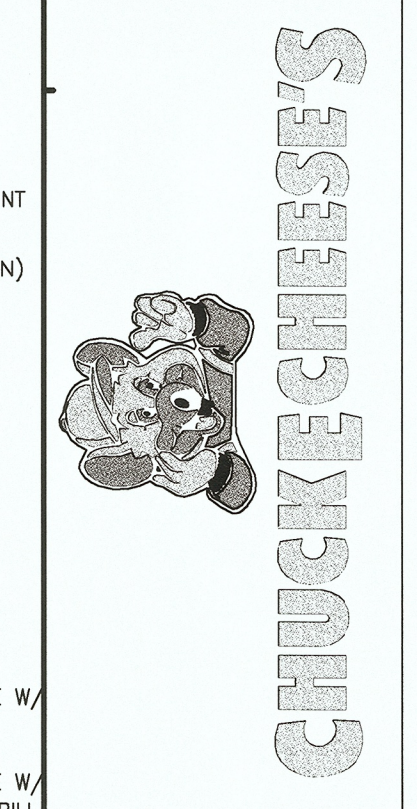


REFLECTED CEILING PLAN

NO REVISION	
TO REVISION DATE	
CITY FOR PERMIT	26 MAR 04

PROJECT NUMBER
03199
SHEET NUMBER


A3.2

RECEIVED
APR 15 2004
PERMIT PROCESSING

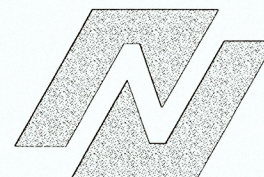

NAYLOR ARCHITECT
2760 VICTORIA PARK AVENUE SUITE 200
NORTH YORK, ONTARIO M2J 4A8
TEL (416) 492-5561
FAX (416) 492-5525
E-MAIL: NAYLORARCHITECT@BELLNET.CA

STORE #305 - BELLEVUE, WA
2239 148TH AVENUE NE
BELLEVUE, WA 98007
CEC ENTERTAINMENT, INC.
4441 WEST AIRPORT FREEWAY
IRVING, TEXAS 75062

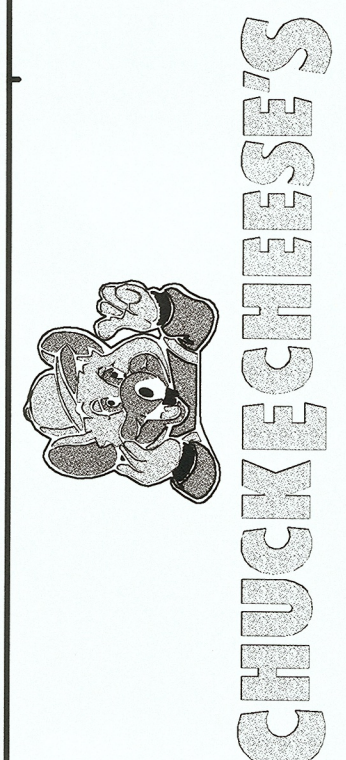

EXISTING EXTERIOR ELEVATIONS

NO REVISION

TO REVISION DATE
CITY FOR PERMIT 26 MAR 04

PROJECT NUMBER
03199

SHEET NUMBER
A4.1


RECEIVED
APR 15 2004
PERMIT PROCESSING




01 EXISTING EAST ELEVATION
SCALE: 1/8"=1'-0"




02 EXISTING SOUTH ELEVATION
SCALE: 1/8"=1'-0"

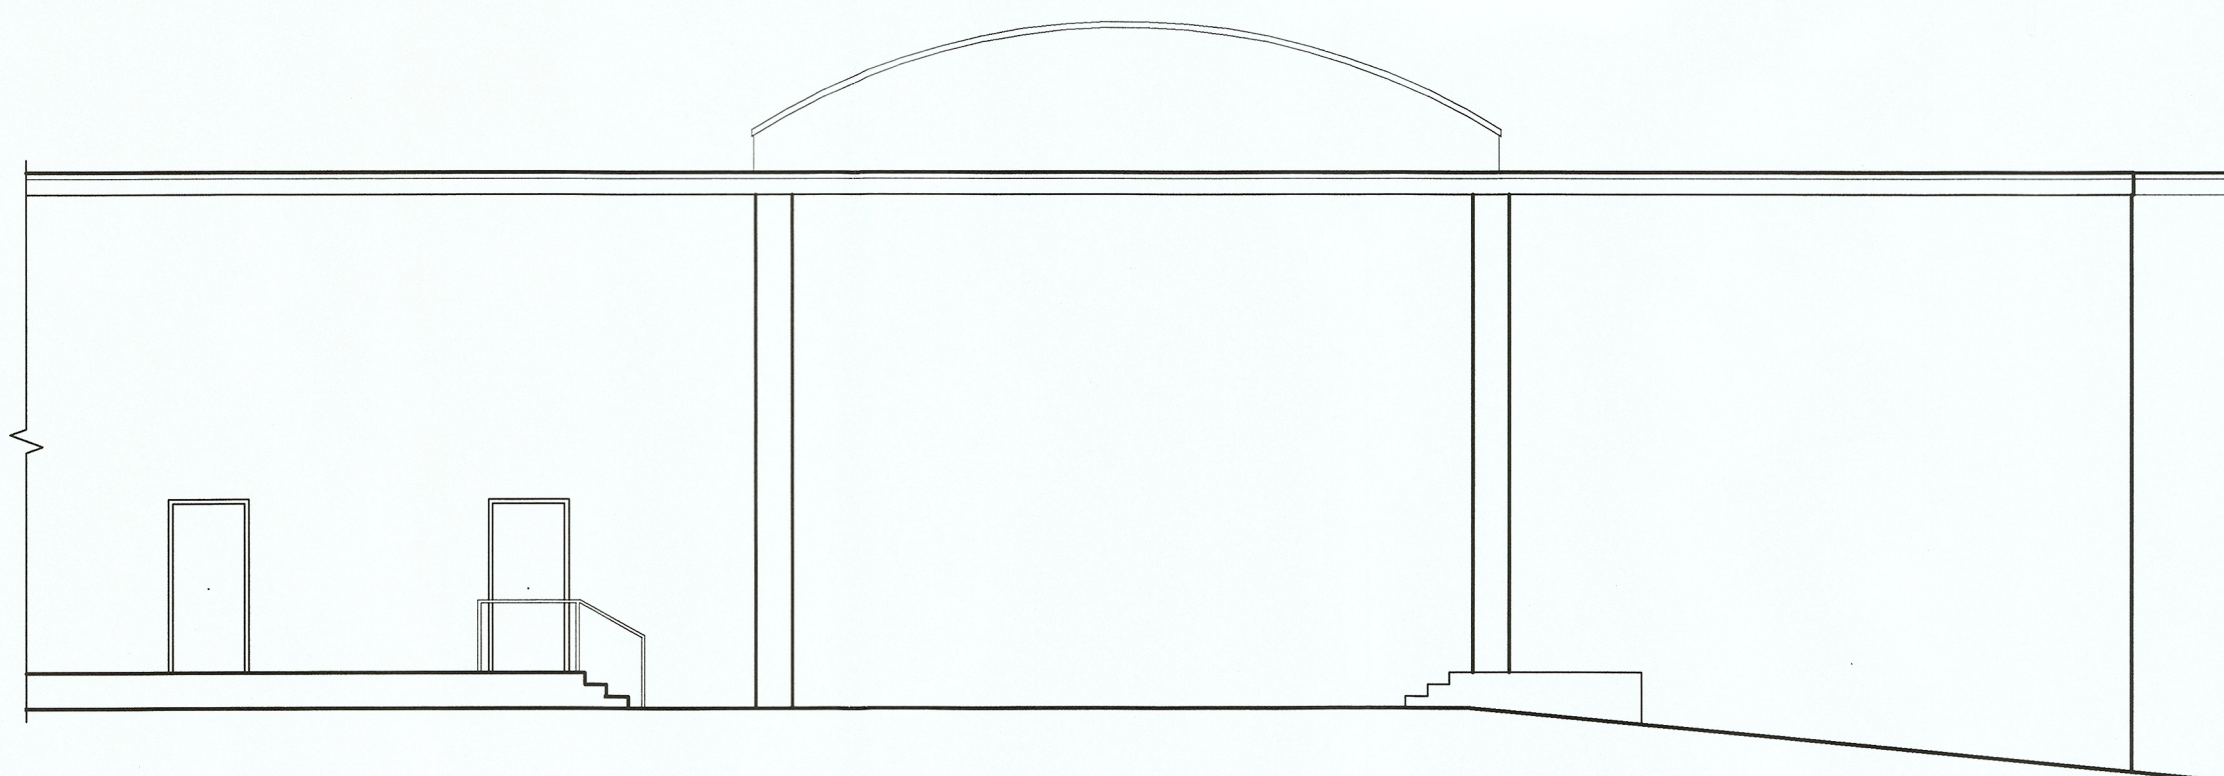


03 EXISTING WEST ELEVATION
SCALE: 1/8"=1'-0"

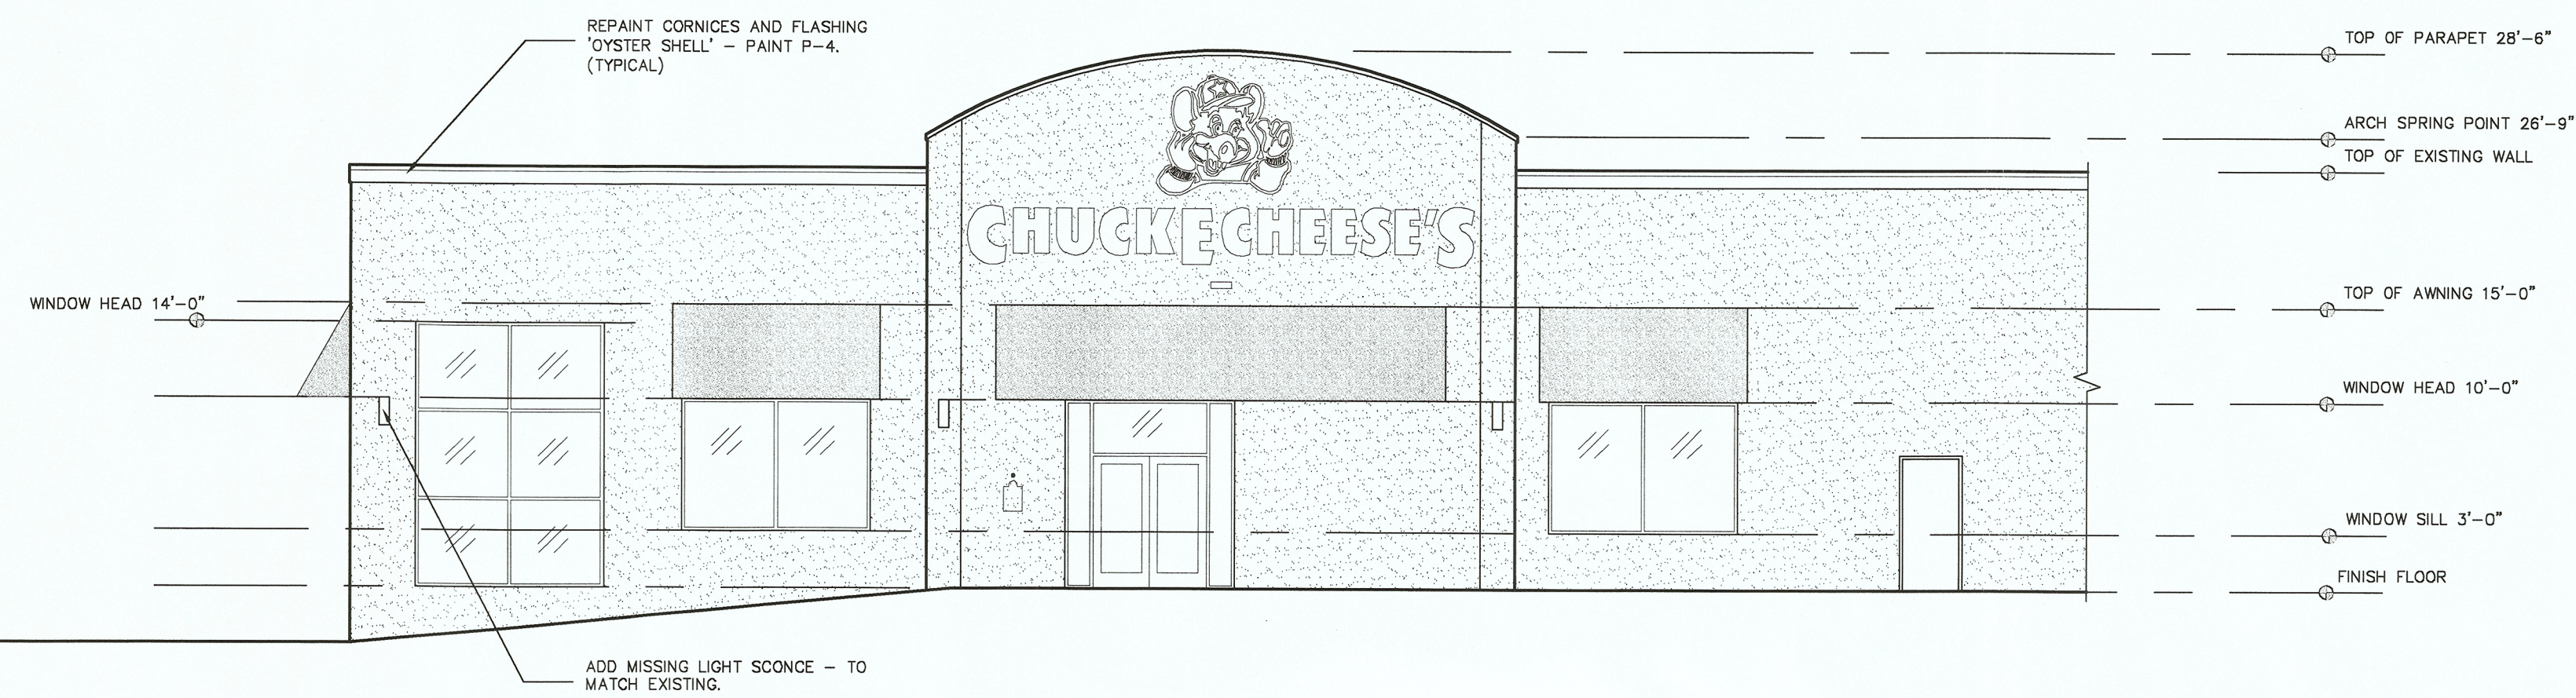

01 EAST ELEVATION
SCALE: 1/8"=1'-0"

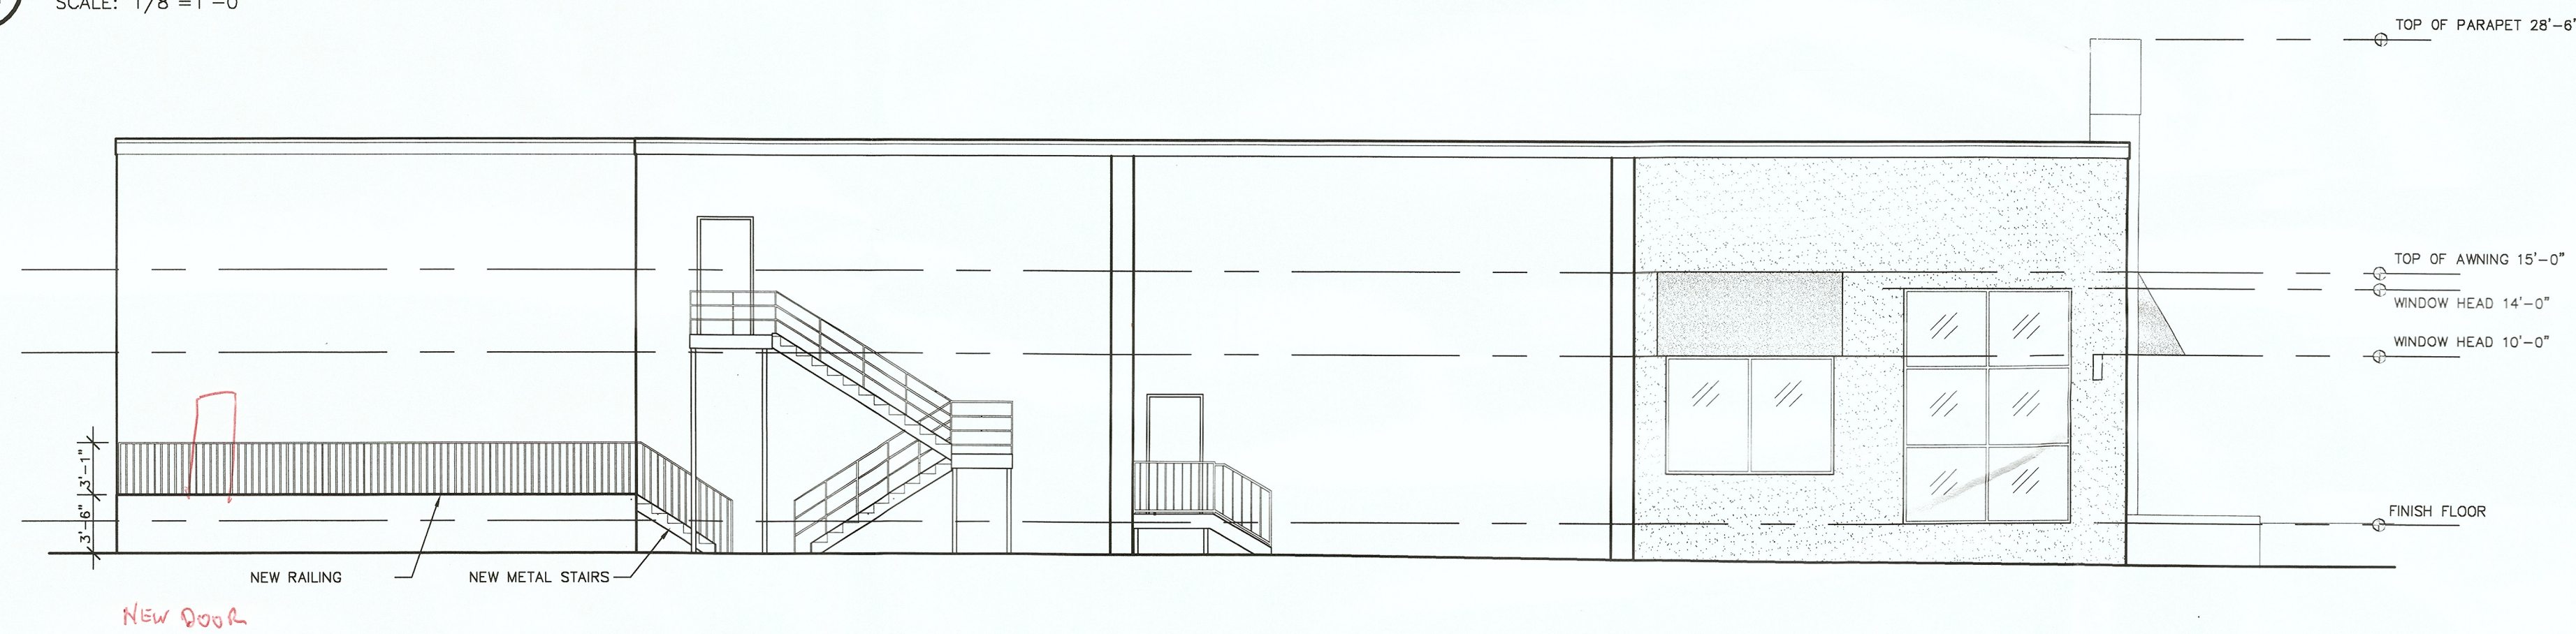

02 SOUTH ELEVATION
SCALE: 1/8"=1'-0"

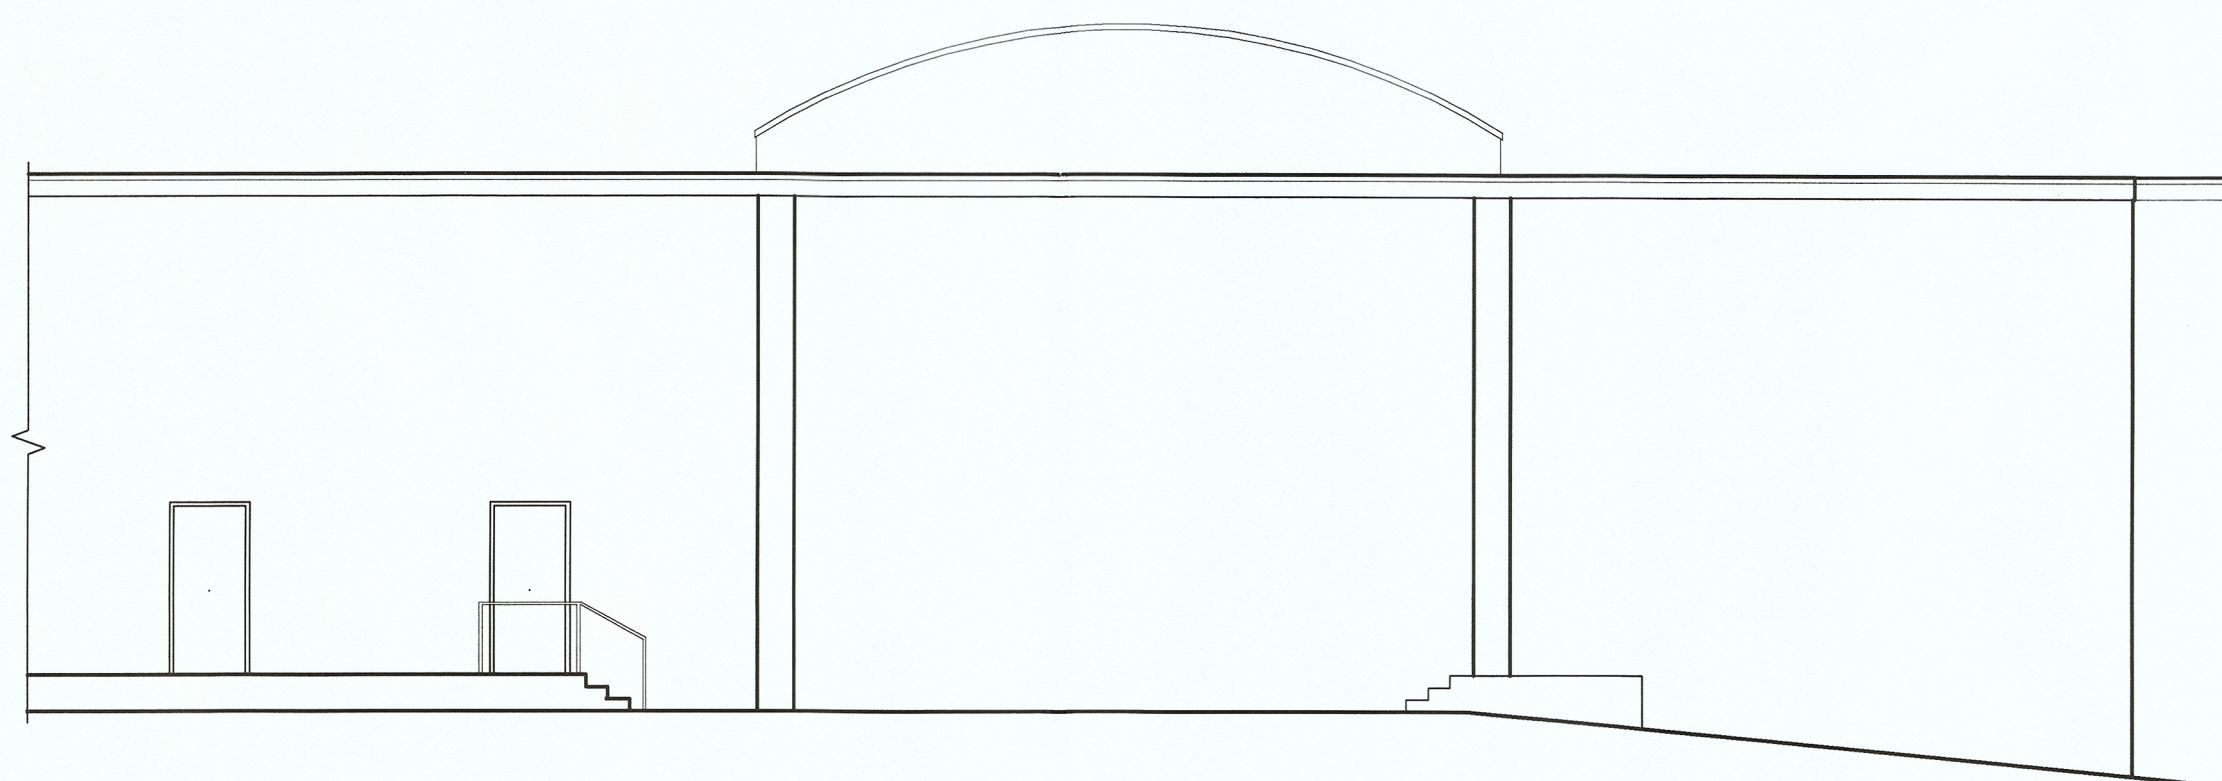


03 WEST ELEVATION
SCALE: 1/8"=1'-0"

CHRISTOPHER LEET HUNGERLAND


ARCHITECT

5784 ROSE LOOP NE
BAINBRIDGE ISLAND, WA 98110

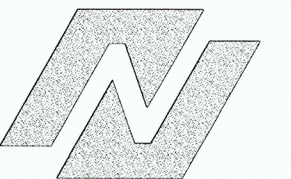

NAYLOR ARCHITECT
2780 VICTORIA PARK AVENUE SUITE 200
NORTH YORK, ONTARIO M2J 4A8
TEL (416) 482-5581
FAX (416) 482-5525
E-MAIL: NAYLORARCHITECT@BELNET.CA

STORE #305- BELLEVUE, WA
2239 148TH AVENUE NE
BELLEVUE, WA 98007
CEC ENTERTAINMENT, INC.
4441 WEST AIRPORT FREEWAY
IRVING, TEXAS 75062

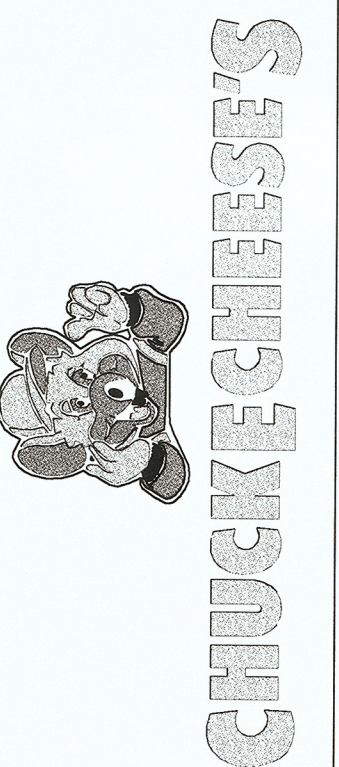

EXTERIOR ELEVATIONS

NO REVISION

TO REVISION DATE
CITY FOR PERMIT 26 MAR 04

PROJECT NUMBER
03199

SHEET NUMBER

A4.2
RECEIVED
APR 15 2004
PERMIT PROCESSING